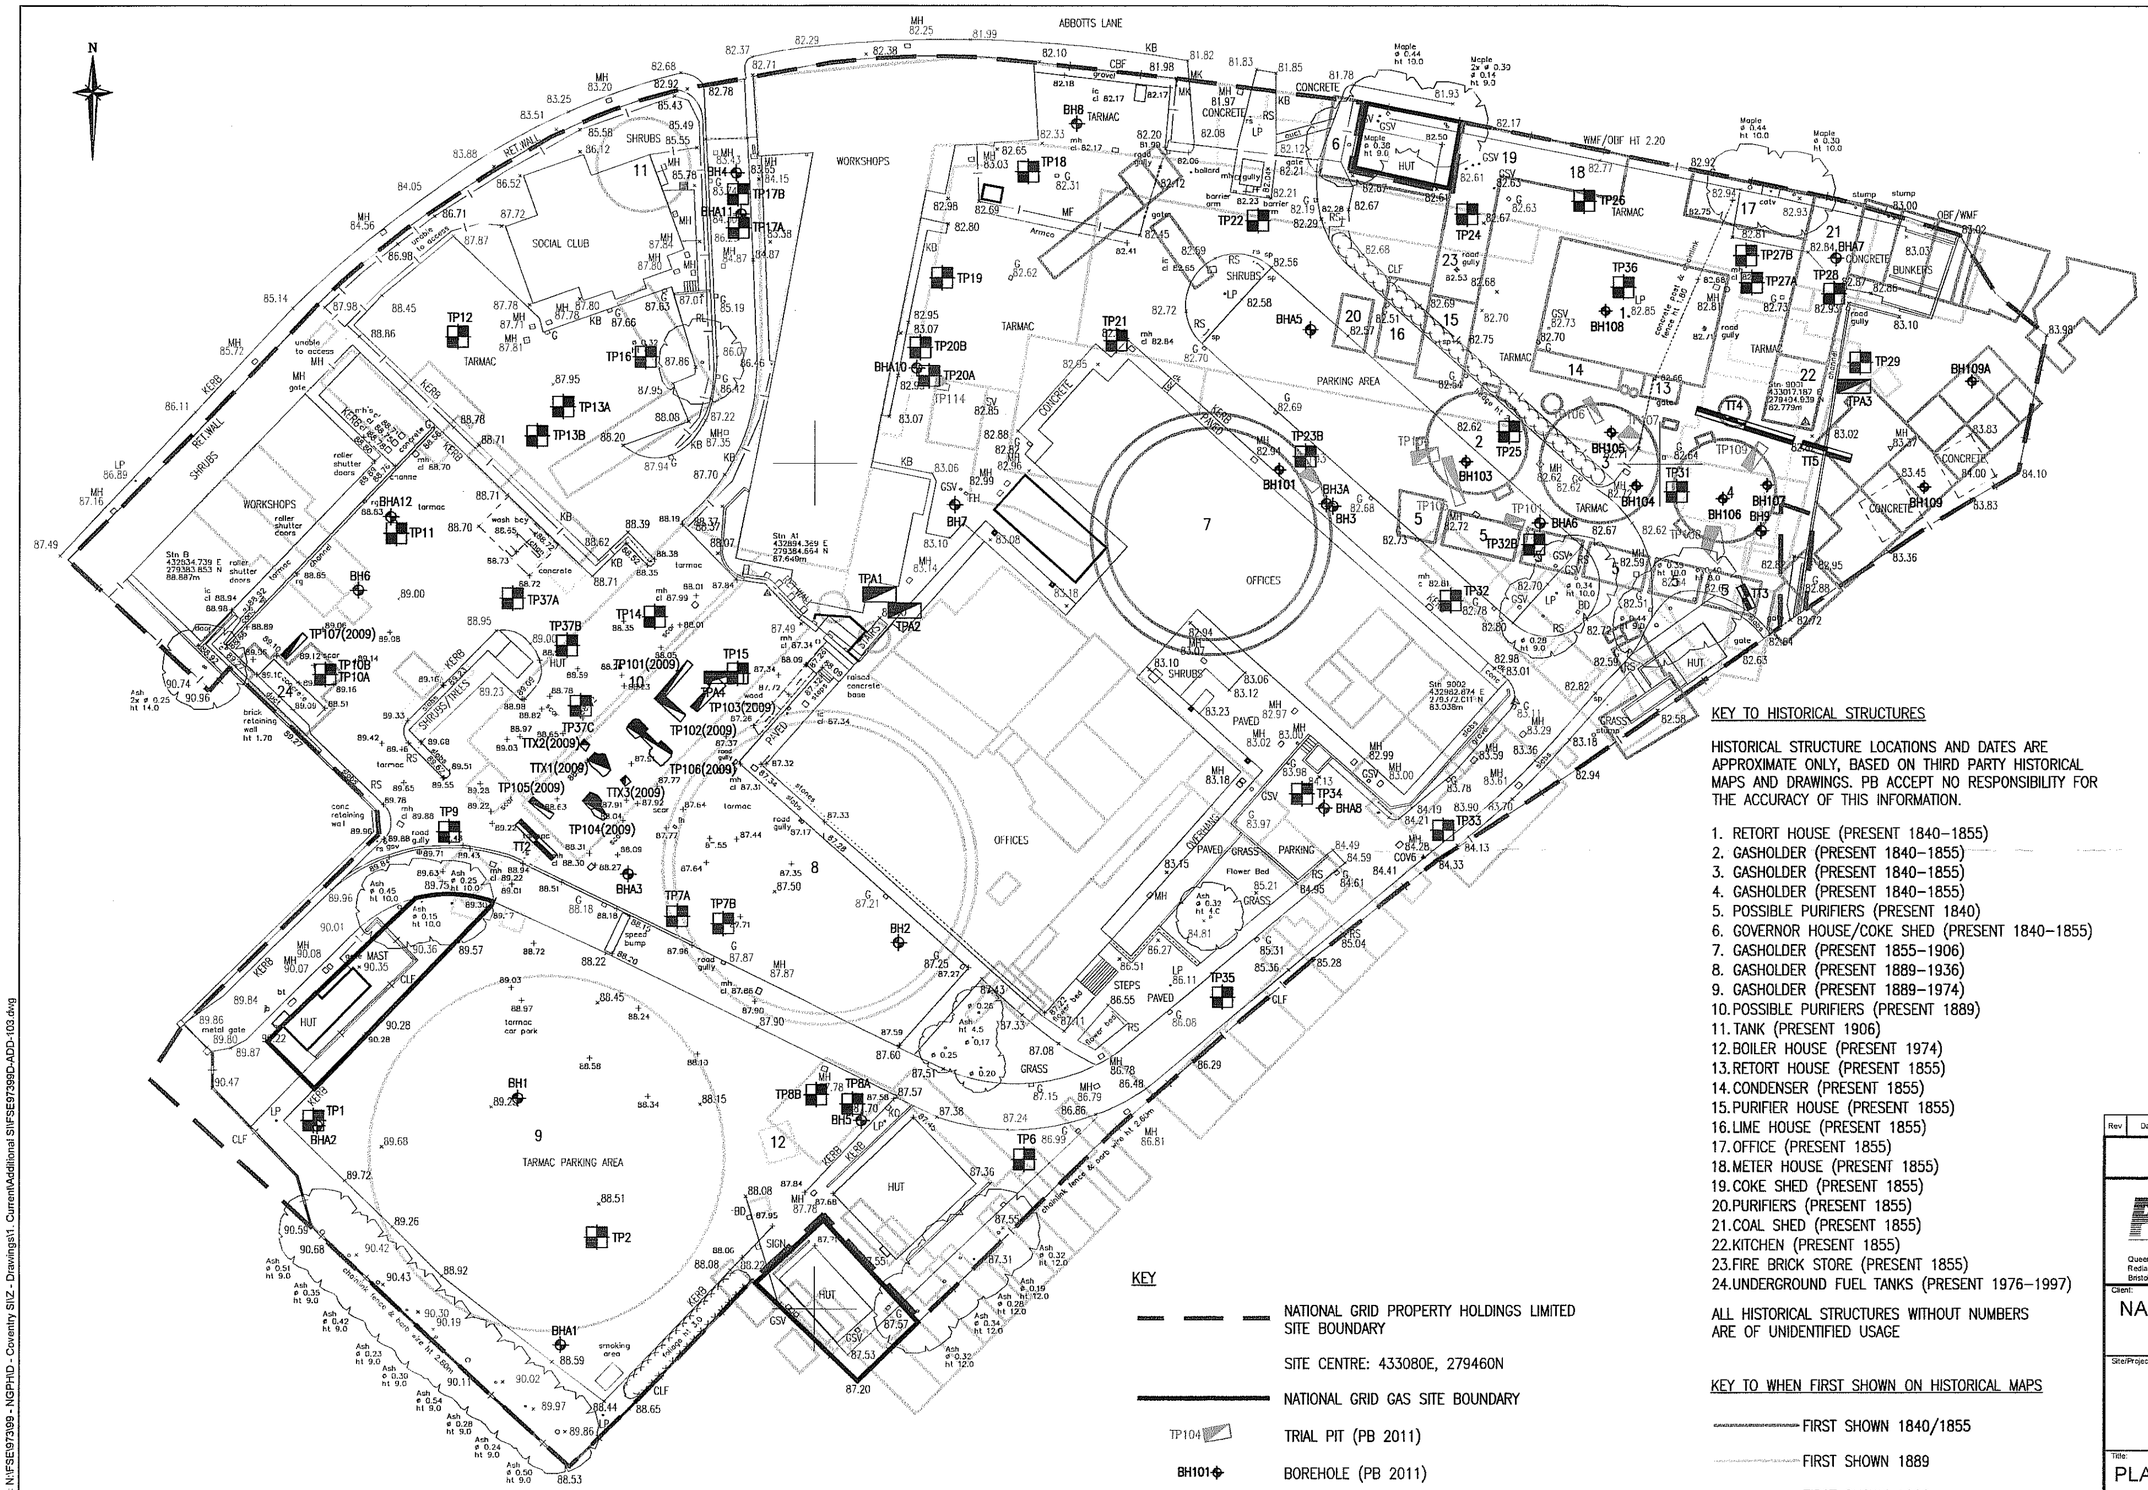

KEY

- NATIONAL GRID PROPERTY HOLDINGS LIMITED SITE BOUNDARY
- SITE CENTRE: 433080E, 279460N
- NATIONAL GRID GAS SITE BOUNDARY
- TP104 — TRIAL PIT (PB 2011)
- BH101 — BOREHOLE (PB 2011)
- TP6 — PREVIOUS TRIAL PIT (PARKMAN 1998 & 2003, PB 2009)
- TT5 — PREVIOUS TRIAL TRENCH (PARKMAN 1998 & 2003, PB 2009)
- BH2 — PREVIOUS BOREHOLE (PARKMAN 1998 & 2003, PB 2009)

−10 0 10 20 30
Metres

KEY TO HISTORICAL STRUCTURES

HISTORICAL STRUCTURE LOCATIONS AND DATES ARE APPROXIMATE ONLY, BASED ON THIRD PARTY HISTORICAL MAPS AND DRAWINGS. PB ACCEPT NO RESPONSIBILITY FOR THE ACCURACY OF THIS INFORMATION.

1. RETORT HOUSE (PRESENT 1840–1855)
2. GASHOLDER (PRESENT 1840–1855)
3. GASHOLDER (PRESENT 1840–1855)
4. GASHOLDER (PRESENT 1840–1855)
5. POSSIBLE PURIFIERS (PRESENT 1840)
6. GOVERNOR HOUSE/COKE SHED (PRESENT 1840–1855)
7. GASHOLDER (PRESENT 1855–1906)
8. GASHOLDER (PRESENT 1889–1936)
9. GASHOLDER (PRESENT 1889–1974)
10. POSSIBLE PURIFIERS (PRESENT 1889)
11. TANK (PRESENT 1906)
12. BOILER HOUSE (PRESENT 1974)
13. RETORT HOUSE (PRESENT 1855)
14. CONDENSER (PRESENT 1855)
15. PURIFIER HOUSE (PRESENT 1855)
16. LIME HOUSE (PRESENT 1855)
17. OFFICE (PRESENT 1855)
18. METER HOUSE (PRESENT 1855)
19. COKE SHED (PRESENT 1855)
20. PURIFIERS (PRESENT 1855)
21. COAL SHED (PRESENT 1855)
22. KITCHEN (PRESENT 1855)
23. FIRE BRICK STORE (PRESENT 1855)
24. UNDERGROUND FUEL TANKS (PRESENT 1976–1997)

ALL HISTORICAL STRUCTURES WITHOUT NUMBERS ARE OF UNIDENTIFIED USAGE

KEY TO WHEN FIRST SHOWN ON HISTORICAL MAPS

- FIRST SHOWN 1840/1855
- FIRST SHOWN 1889
- FIRST SHOWN 1906
- FIRST SHOWN 1936
- FIRST SHOWN 1951
- FIRST SHOWN 1957
- FIRST SHOWN 1974–1981
- FIRST SHOWN 1976

Rev	Date	Description	By	Chk	App

PB PARSONS BRINCKERHOFF
Queen Victoria House
Redland Hill, Redland
Bristol BS6 6US
Tel: 44-(0)117-933-9300
Fax: 44-(0)117-933-9253

Client:
NATIONAL GRID PROPERTY HOLDINGS LIMITED

Site/Project:
ABBOTTS LANE
COVENTRY

Title:
PLAN SHOWING HISTORICAL STRUCTURES AND EXPLORATORY HOLE LOCATIONS

Drawn:	CEW	Checked:	JW	
Designed:	JW	Approved:		
Date:	09/06/2011	Scale:	1:500	A2
Project Number:		Drawing Number:		Revision:
FSE97399D		103		

© Copyright Parsons Brinckerhoff

File Name: N:\FSE\97399 - NGPHD - Coventry SUZ - Drawings\1. Current\Additional SI\FSE97399D-ADD-103.dwg
Plot Date: 20/06/2011 14:14:22