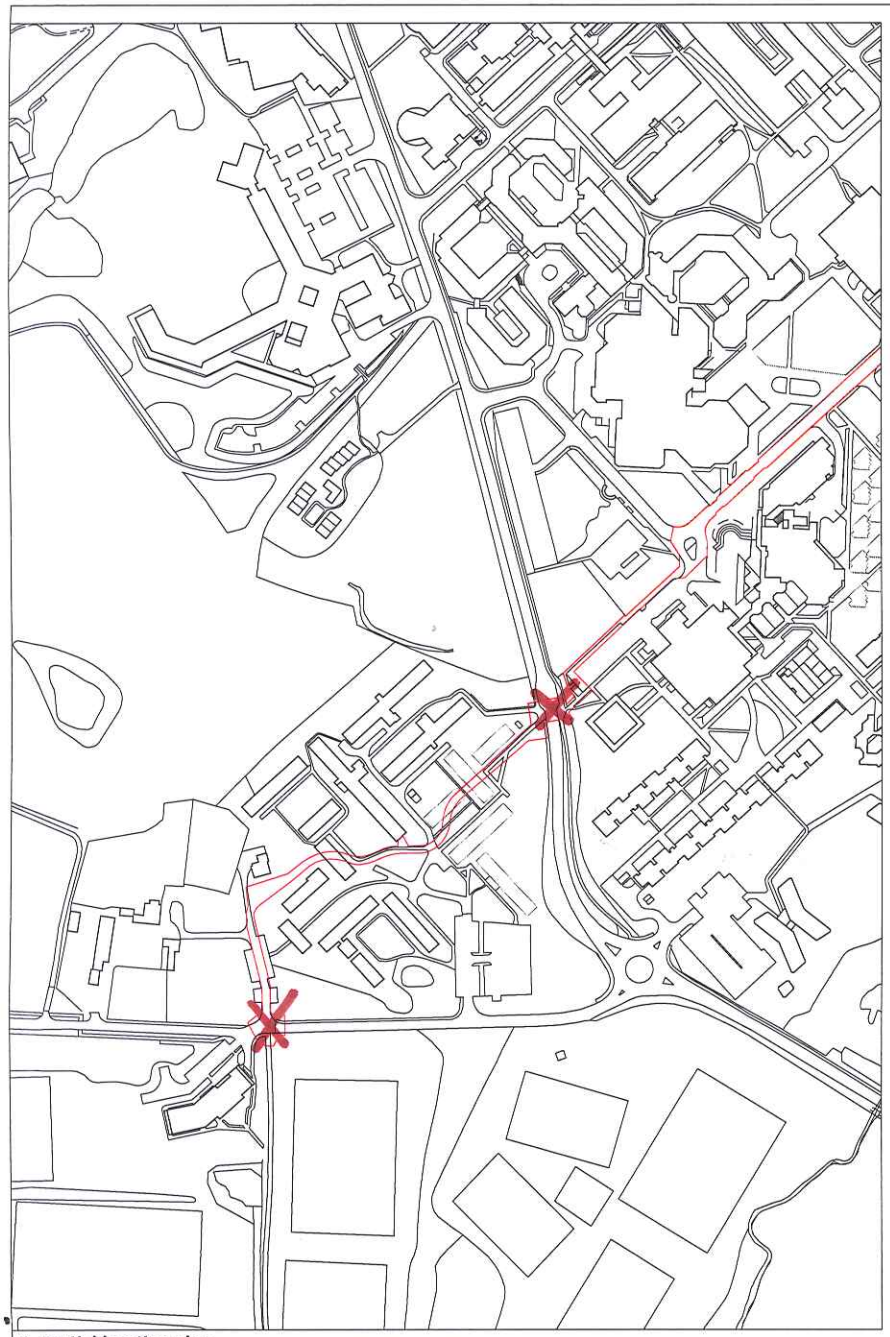

1. Partial location plan. Scale 1:2500

2. Partial location plan. Scale 1:2500

Key plan. NTS

Churchman
landscape architects

DO NOT SCALE DRAWINGS. ALL DIMENSIONS TO BE CHECKED ON SITE. ERRORS TO BE REPORTED IMMEDIATELY TO LANDSCAPE ARCHITECT.
TO BE READ IN CONJUNCTION WITH ALL RELEVANT ARCHITECTS, SERVICES AND ENGINEERS DRAWINGS.

Rev Date. Revision.

Drawn. Checked. Base reference drawing.

Drawing Status: SK - Sketch, I- Information, P- Planning, ER -Employers Requirements, T - Tender, CT -Contract. CO -Construction, AB-As Built

Planning

Job stage Stage D

Drawn: JU Checked: CC

Title Location plan
Project University of Warwick, Sustrans route
Client University of Warwick

Dwg No 363_001
Rev P1 Status P
Scale 1:2500 @A1
Date 13.05.2013

Phelps House 17 Heath Road
Twickenham Middlesex TW1 4AW
t: +44(0)20 8891 0007
f: +44(0)20 8892 0905
e: mail@churchmanla.co.uk
w: www.churchmanla.co.uk