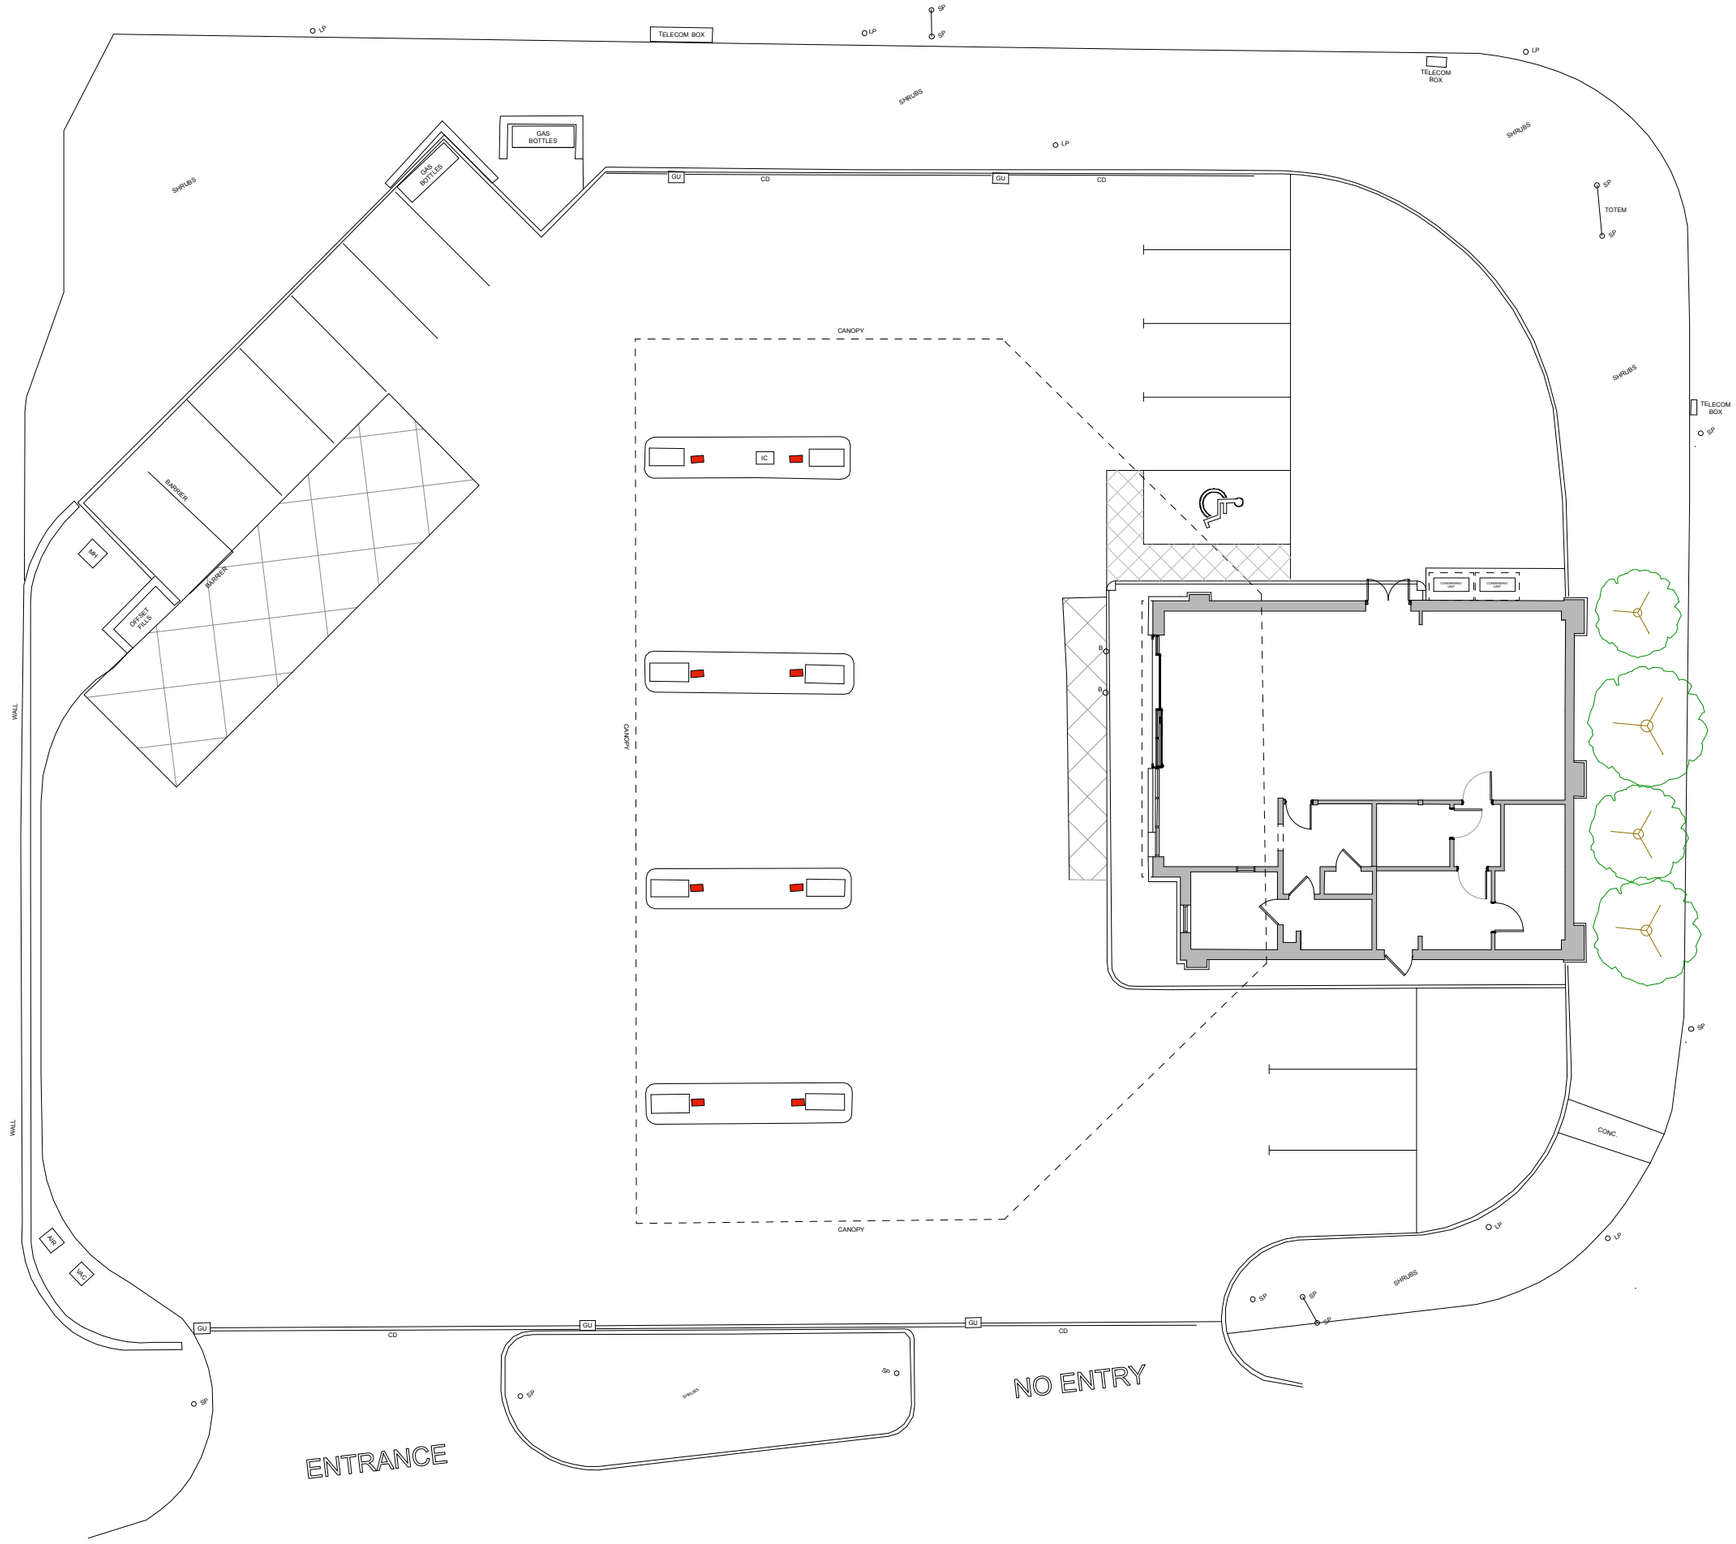

0 4 6 8 10 M

RAME ARCHITECTS
Rame Architects Ltd
Residence Two
Royal William Yard, Plymouth PL1 3RP
E: info@ramearchitects.co.uk
T: 01752 223 859
W: www.ramearchitects.co.uk

CLIENT(S)
Morrisons Since1899
WILLIAMS SOUTHERN LIMITED CONSTRUCTION

STATUS
PLANNING

Contractors must check all dimensions on site. Only figured dimensions are to be worked from. Discrepancies must be reported to the Architect before proceeding.
No responsibility can be accepted for errors made by others in scaling from this drawing.
© This drawing is Copyright

REVISION	BY	CHK'D	DATE

DRAWING
EXISTING SITE PLAN

PROJECT
MORRISONS PFS COVENTRY
ALVIS RETAIL PARK, HOLYHEAD ROAD
COVENTRY CV5 8BX

PROJECT No.	DRAWING No.
R18/14	**02**
REVISION	SCALE
	1:200 @ A3
DRAWN BY	DATE
JPR	**DEC 2018**