(C) This drawing is copyright. DO NOT SCALE FROM THIS DRAWING. Dimensions to be checked on site prior to work being carried out. This drawing is for the purpose of submitting a planning application only and it is to be read in conjunction with all other drawings and information in connection with the scheme. Any discrepancies to be reported to Callingham Architects Limited in writing prior to works proceeding. No unauthorised copying or reproducing of this drawing without prior written permission from Callingham Architects Limited

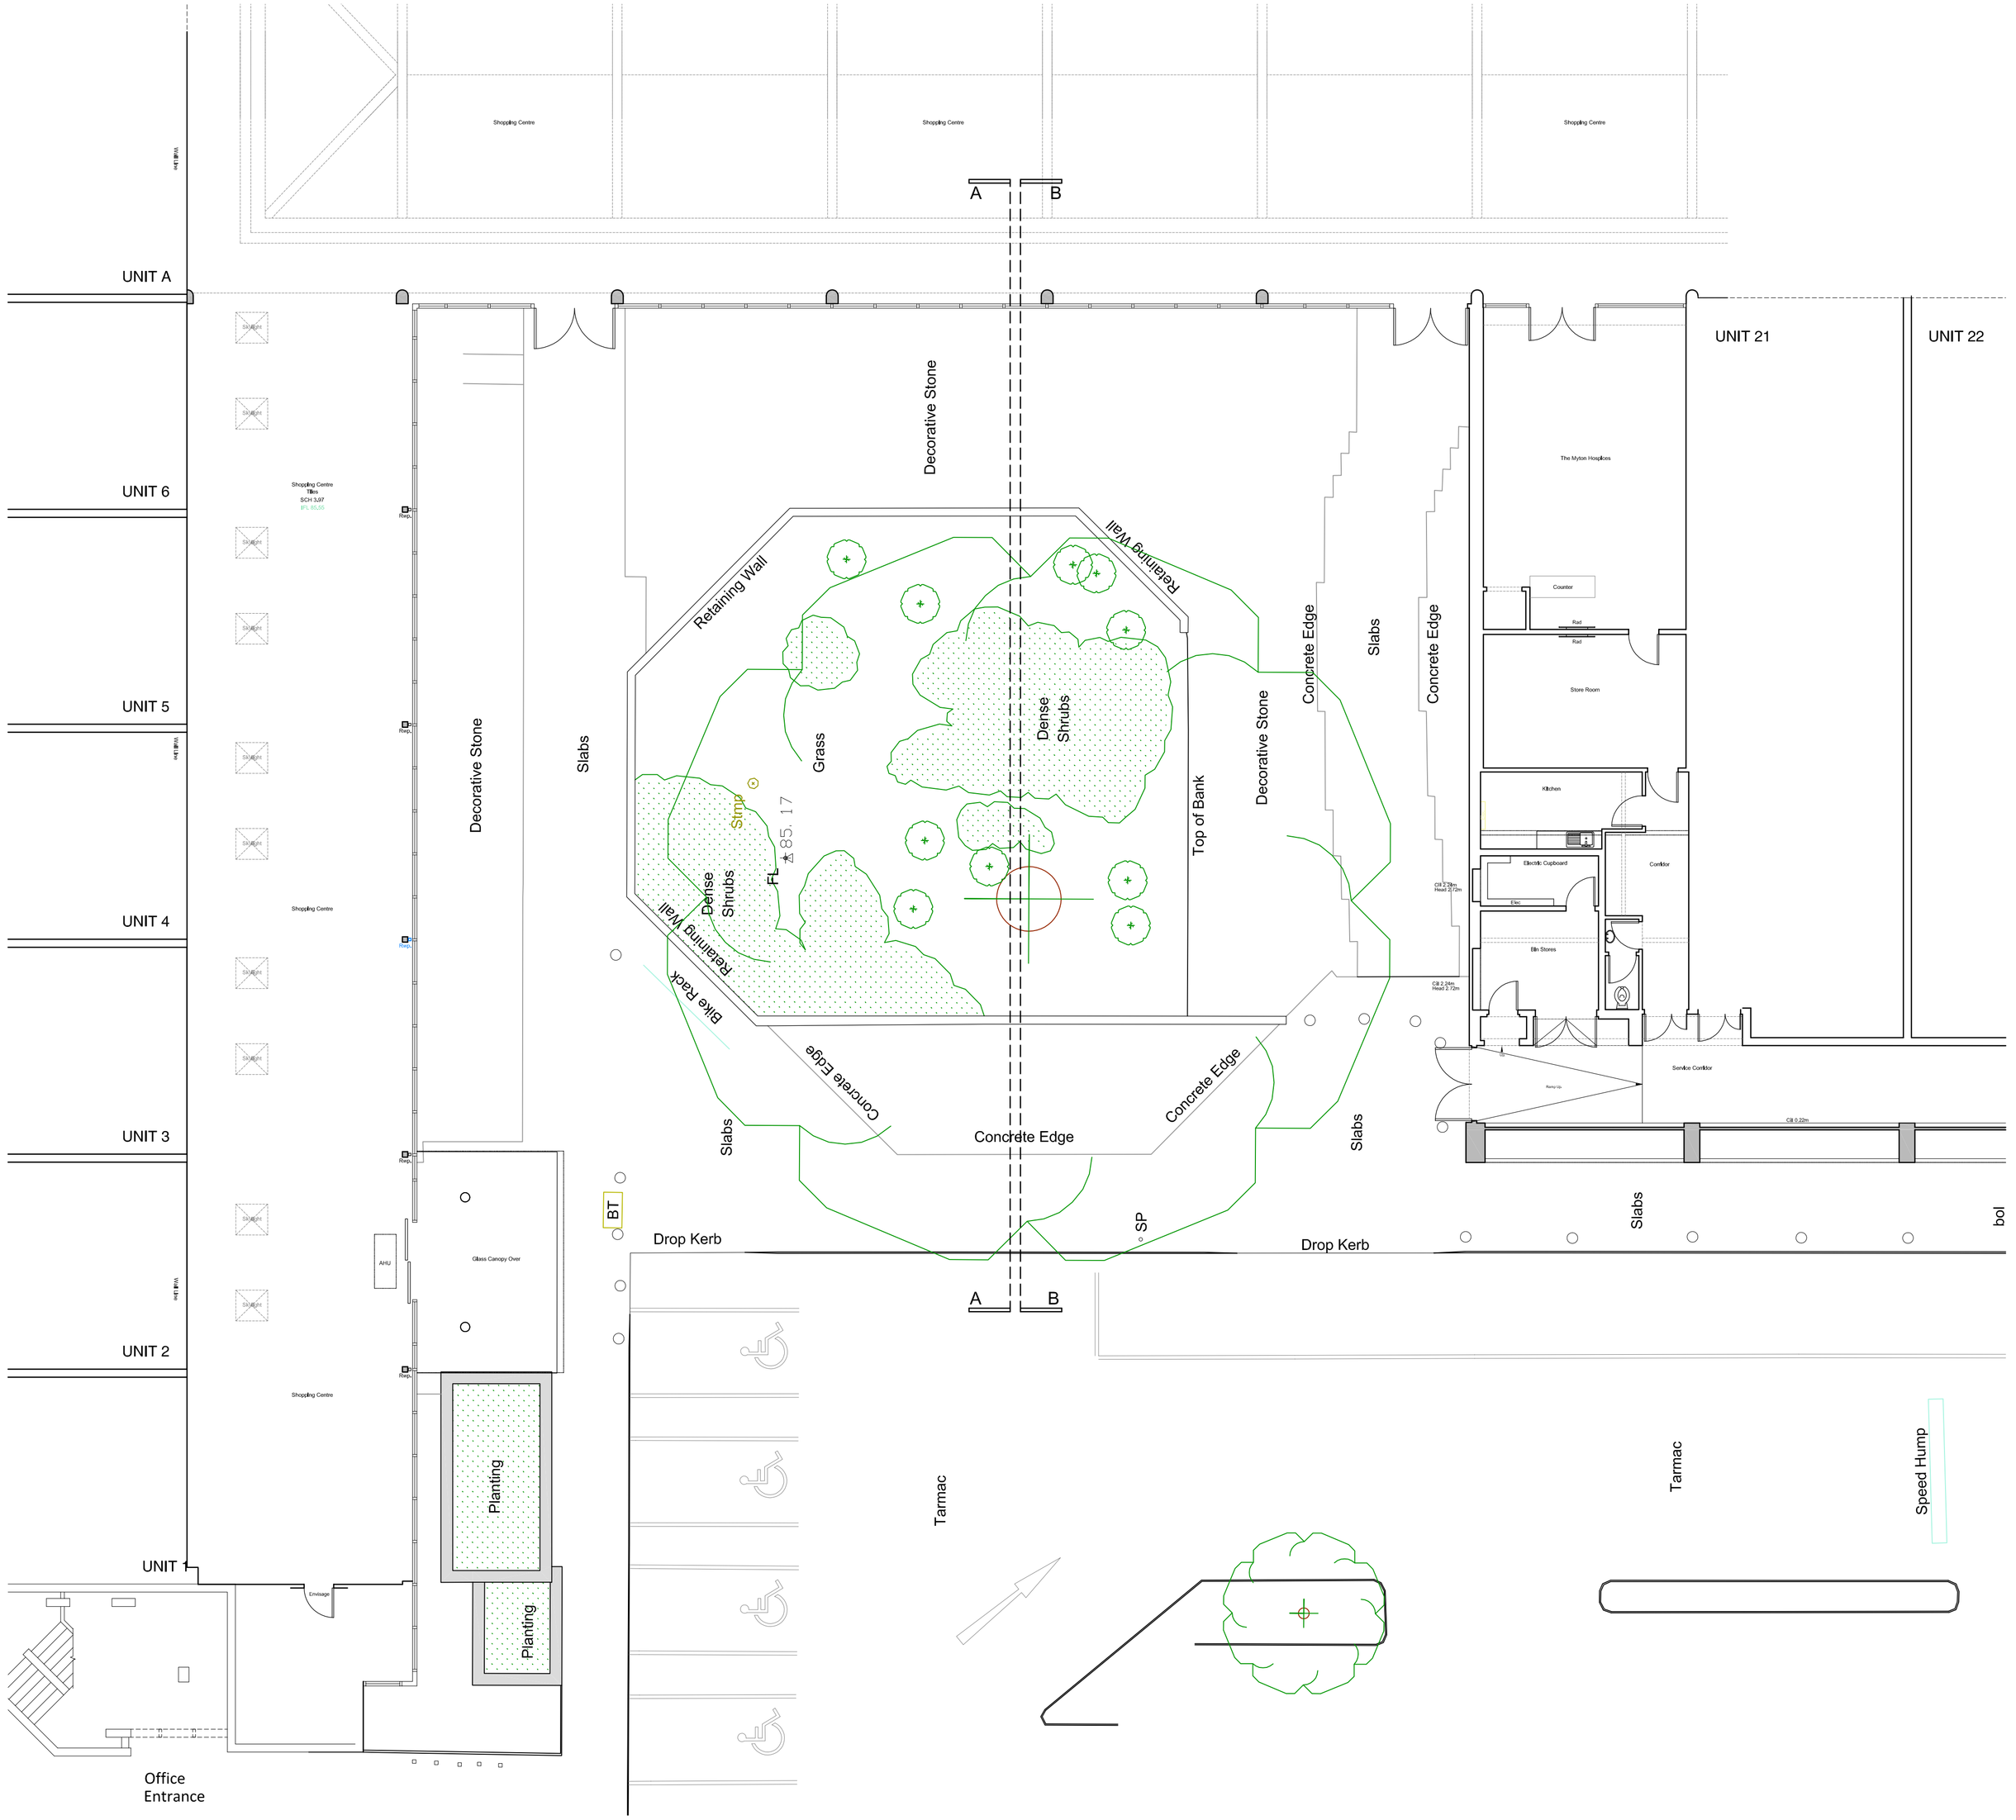

x x x xx

callingham architects

2 Hearsall Lane, Coventry, CV5 6QR, tel: 024 7671 3872
also at 1 Chapel Street, Warwick, CV34 4HL,
t: 01926 405595 - f: 01926 405522
e: architect@callingham-associates.co.uk
www.callingham.co

PROPOSED F&B UNITS 1&2
CANNON PARK SHOPPING CENTRE
COVENTRY
ES COVENTRY LTD

EXISTING GA PLAN

scale: 1:100@A1 date: 17.12.18 drawn by: AMC

drg: **1095.01** checked by: xx