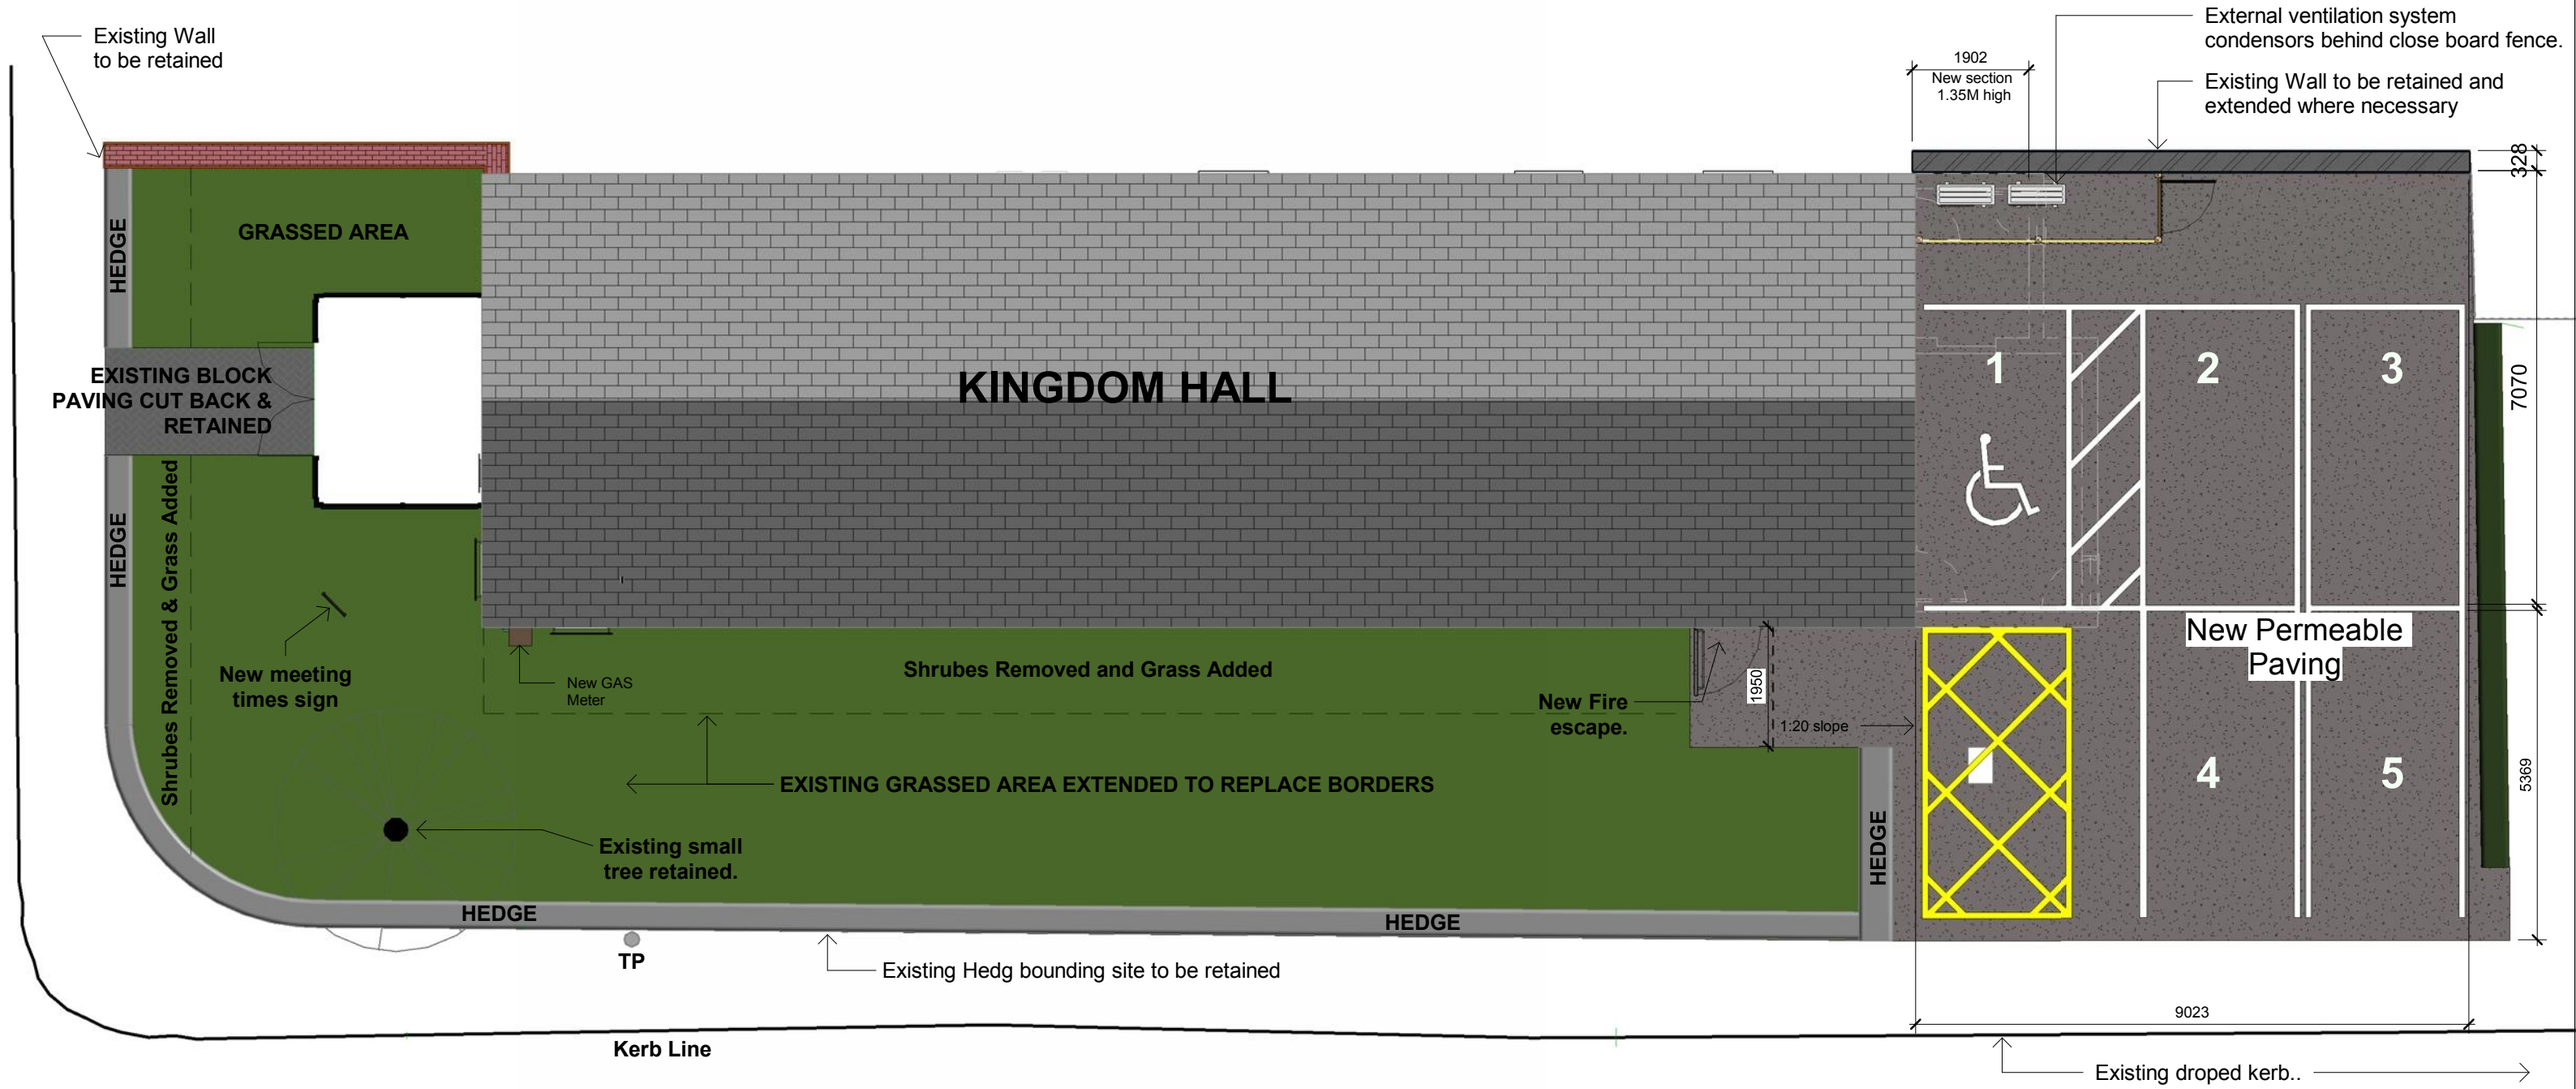

Rev	Description	Date

LOCAL DESIGN
CONSTRUCTION DEPARTMENT - BRITAIN BRANCH

REFURBISHMENT OF KH AT SOMMERVILLE RD WALSGRAVE
PROPOSED SITE PLAN

Scale: 1 : 100@ A3
Date: 06/05/19

Drawing No: **WP-04**

Sheet Size: A3
Rev: