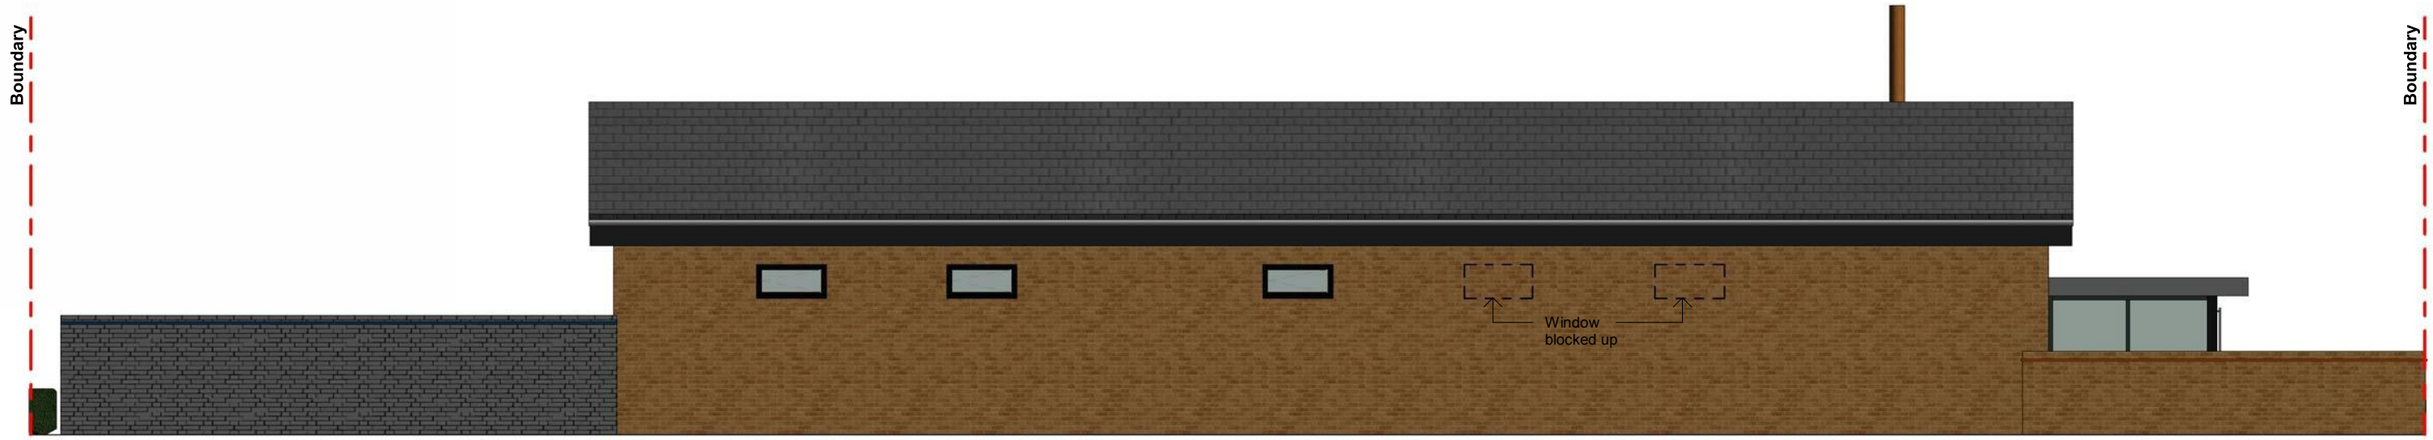

1 ELEVATION FROM LEFT VIEW

1 : 100

Rev	Description	Date

LOCAL DESIGN
CONSTRUCTION DEPARTMENT - BRITAIN BRANCH

REFURBISHMENT OF KH AT SOMMERVILLE RD WALSGRAVE
PROPOSED ELEVATIONS SHEET 2 OF 2

Scale: 1 : 100 @ A3
Date: 06/05/19

Drawing No: **WP-06**

Sheet Size: A3
Rev: