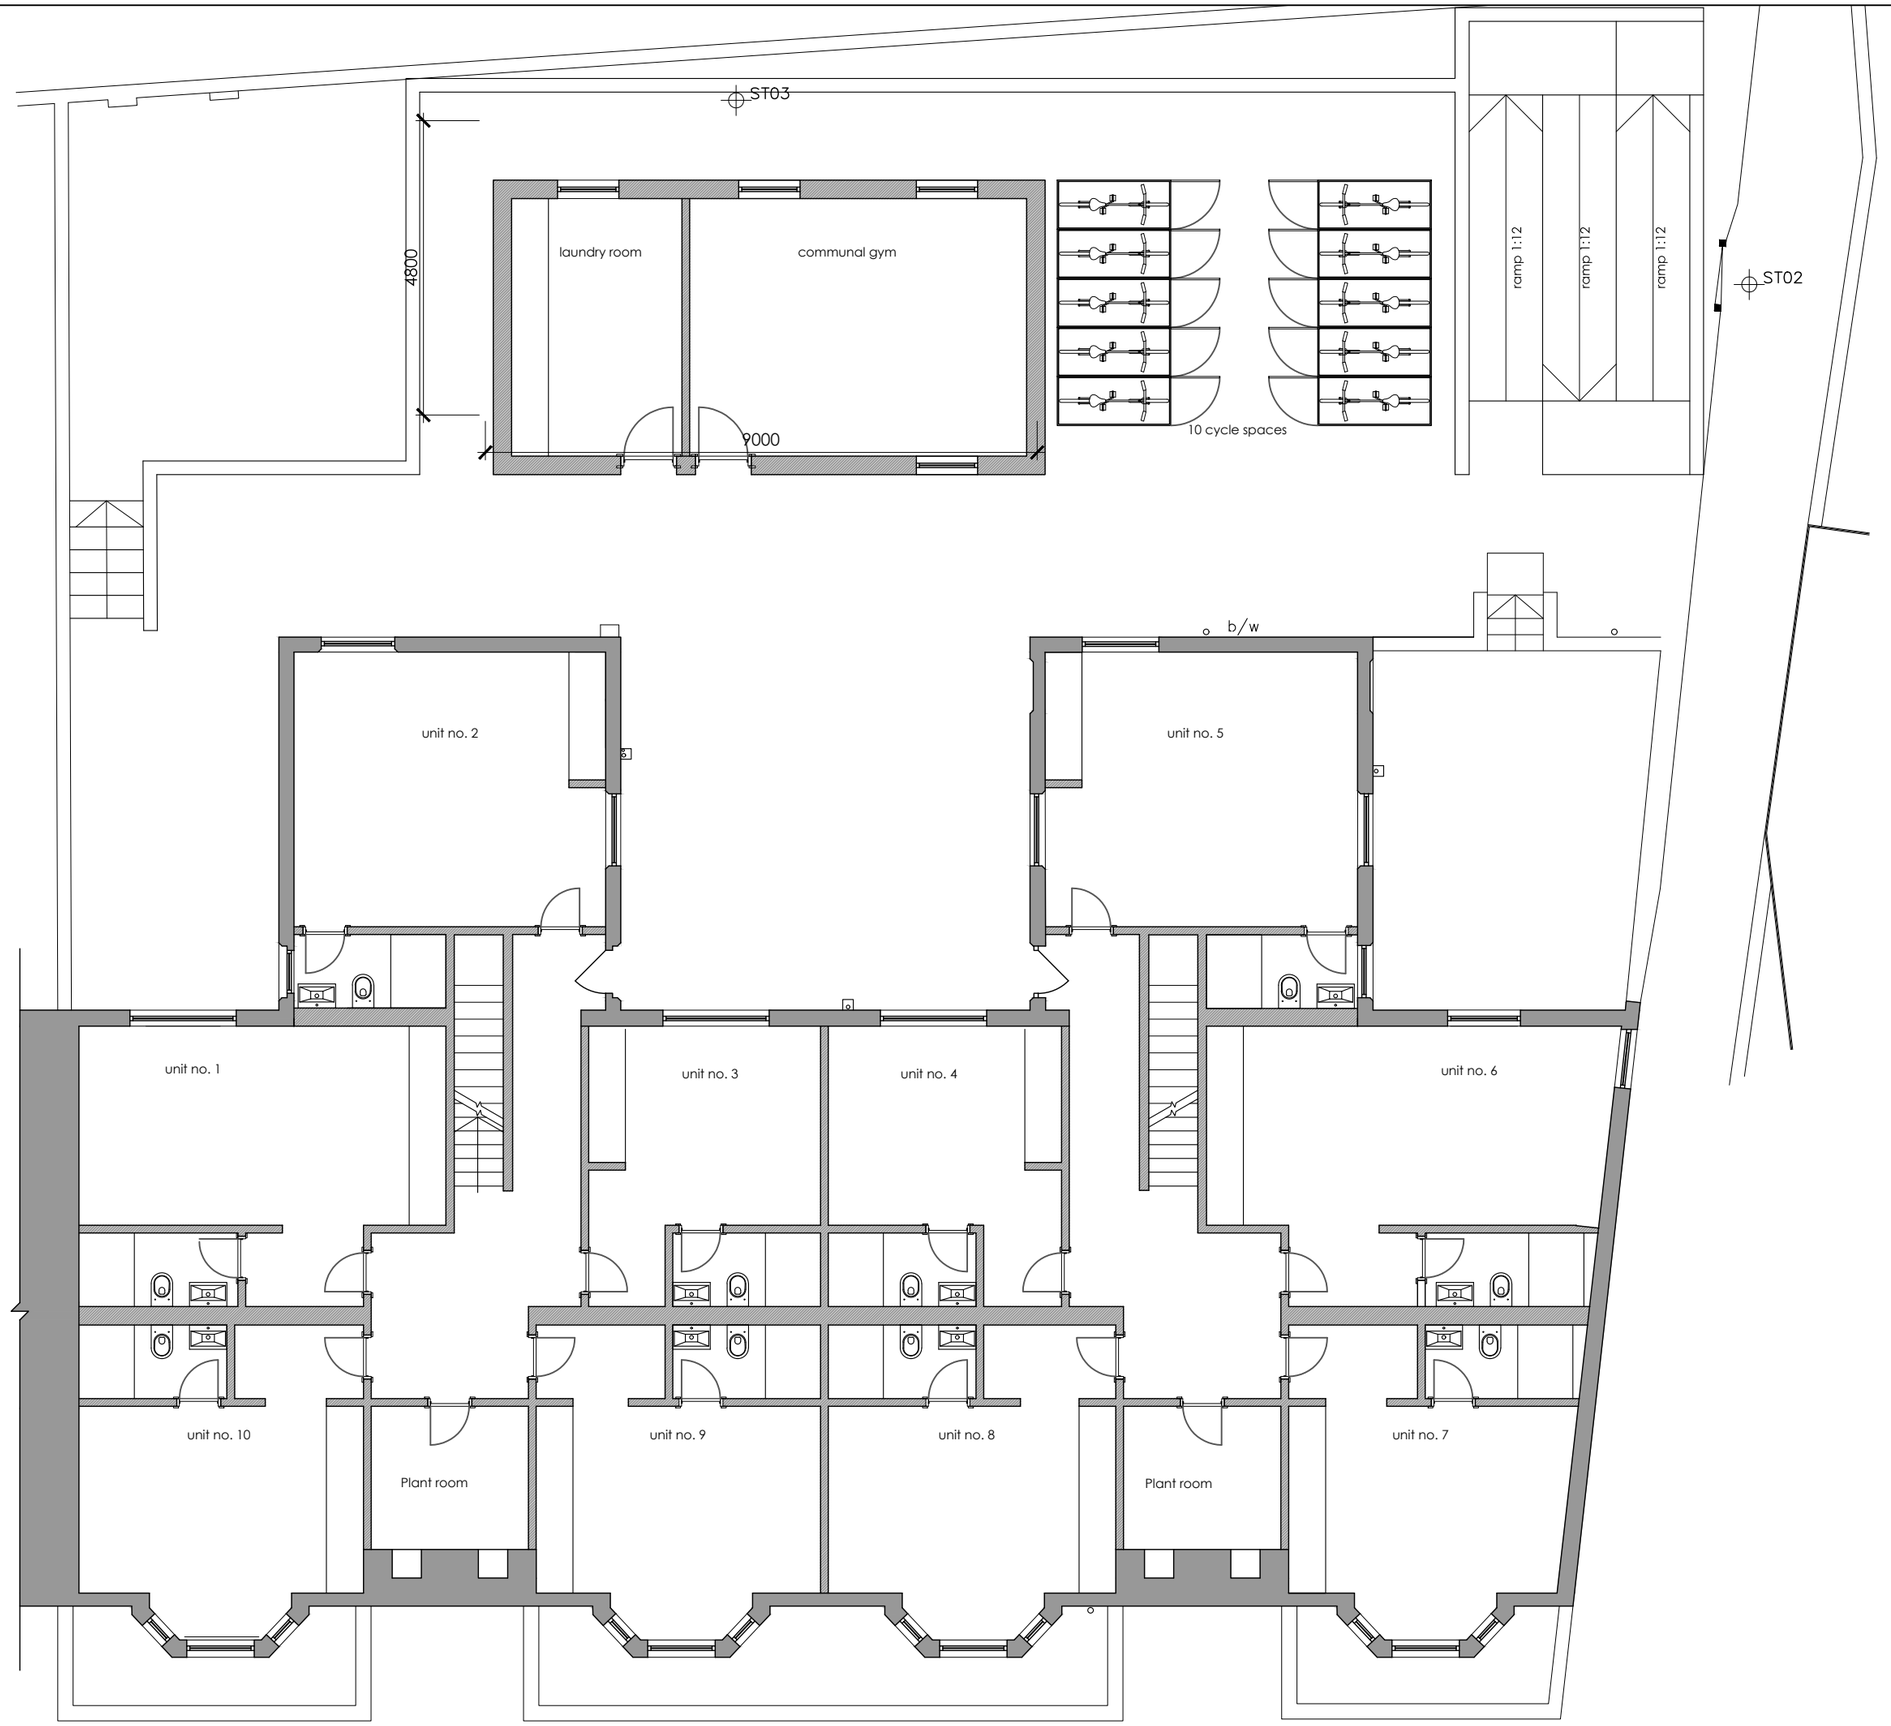

LOWER GROUND FLOOR

DO NOT SCALE FROM THIS DRAWING.

THE CONTRACTOR IS RESPONSIBLE FOR CHECKING AND VERIFYING ALL DIMENSIONS ON SITE. THE CONTRACTOR SHALL REPORT ANY DISCREPANCIES TO CALLIOPE UK BEFORE PROCEEDING WITH ANY WORKS.

THIS DRAWING IS COPYRIGHT PROTECTED AND MUST NOT BE REPRODUCED WITHOUT THE PRIOR WRITTEN AGREEMENT FROM CALLIOPE UK

SITE MAP

OTHER INFORMATION

REV.	Description	00.00.15

CALLIOPE UK
INTERIOR ARCHITECTURE

www.calliopeuk.com
tel.: +44 7951 630 900

PROJECT
18-24 Lower Hollyhead Rd.

ADDRESS
18-24 Lower Hollyhead Rd.
Coventry, CV1 3AU

Drawn by	File name	
SO	Proposed Lower Ground Floor Layout	
Drawing Number	Revision	Scale
1901.02.01	-	1:100@A3