DRAWING No.

12442676 (91) 002

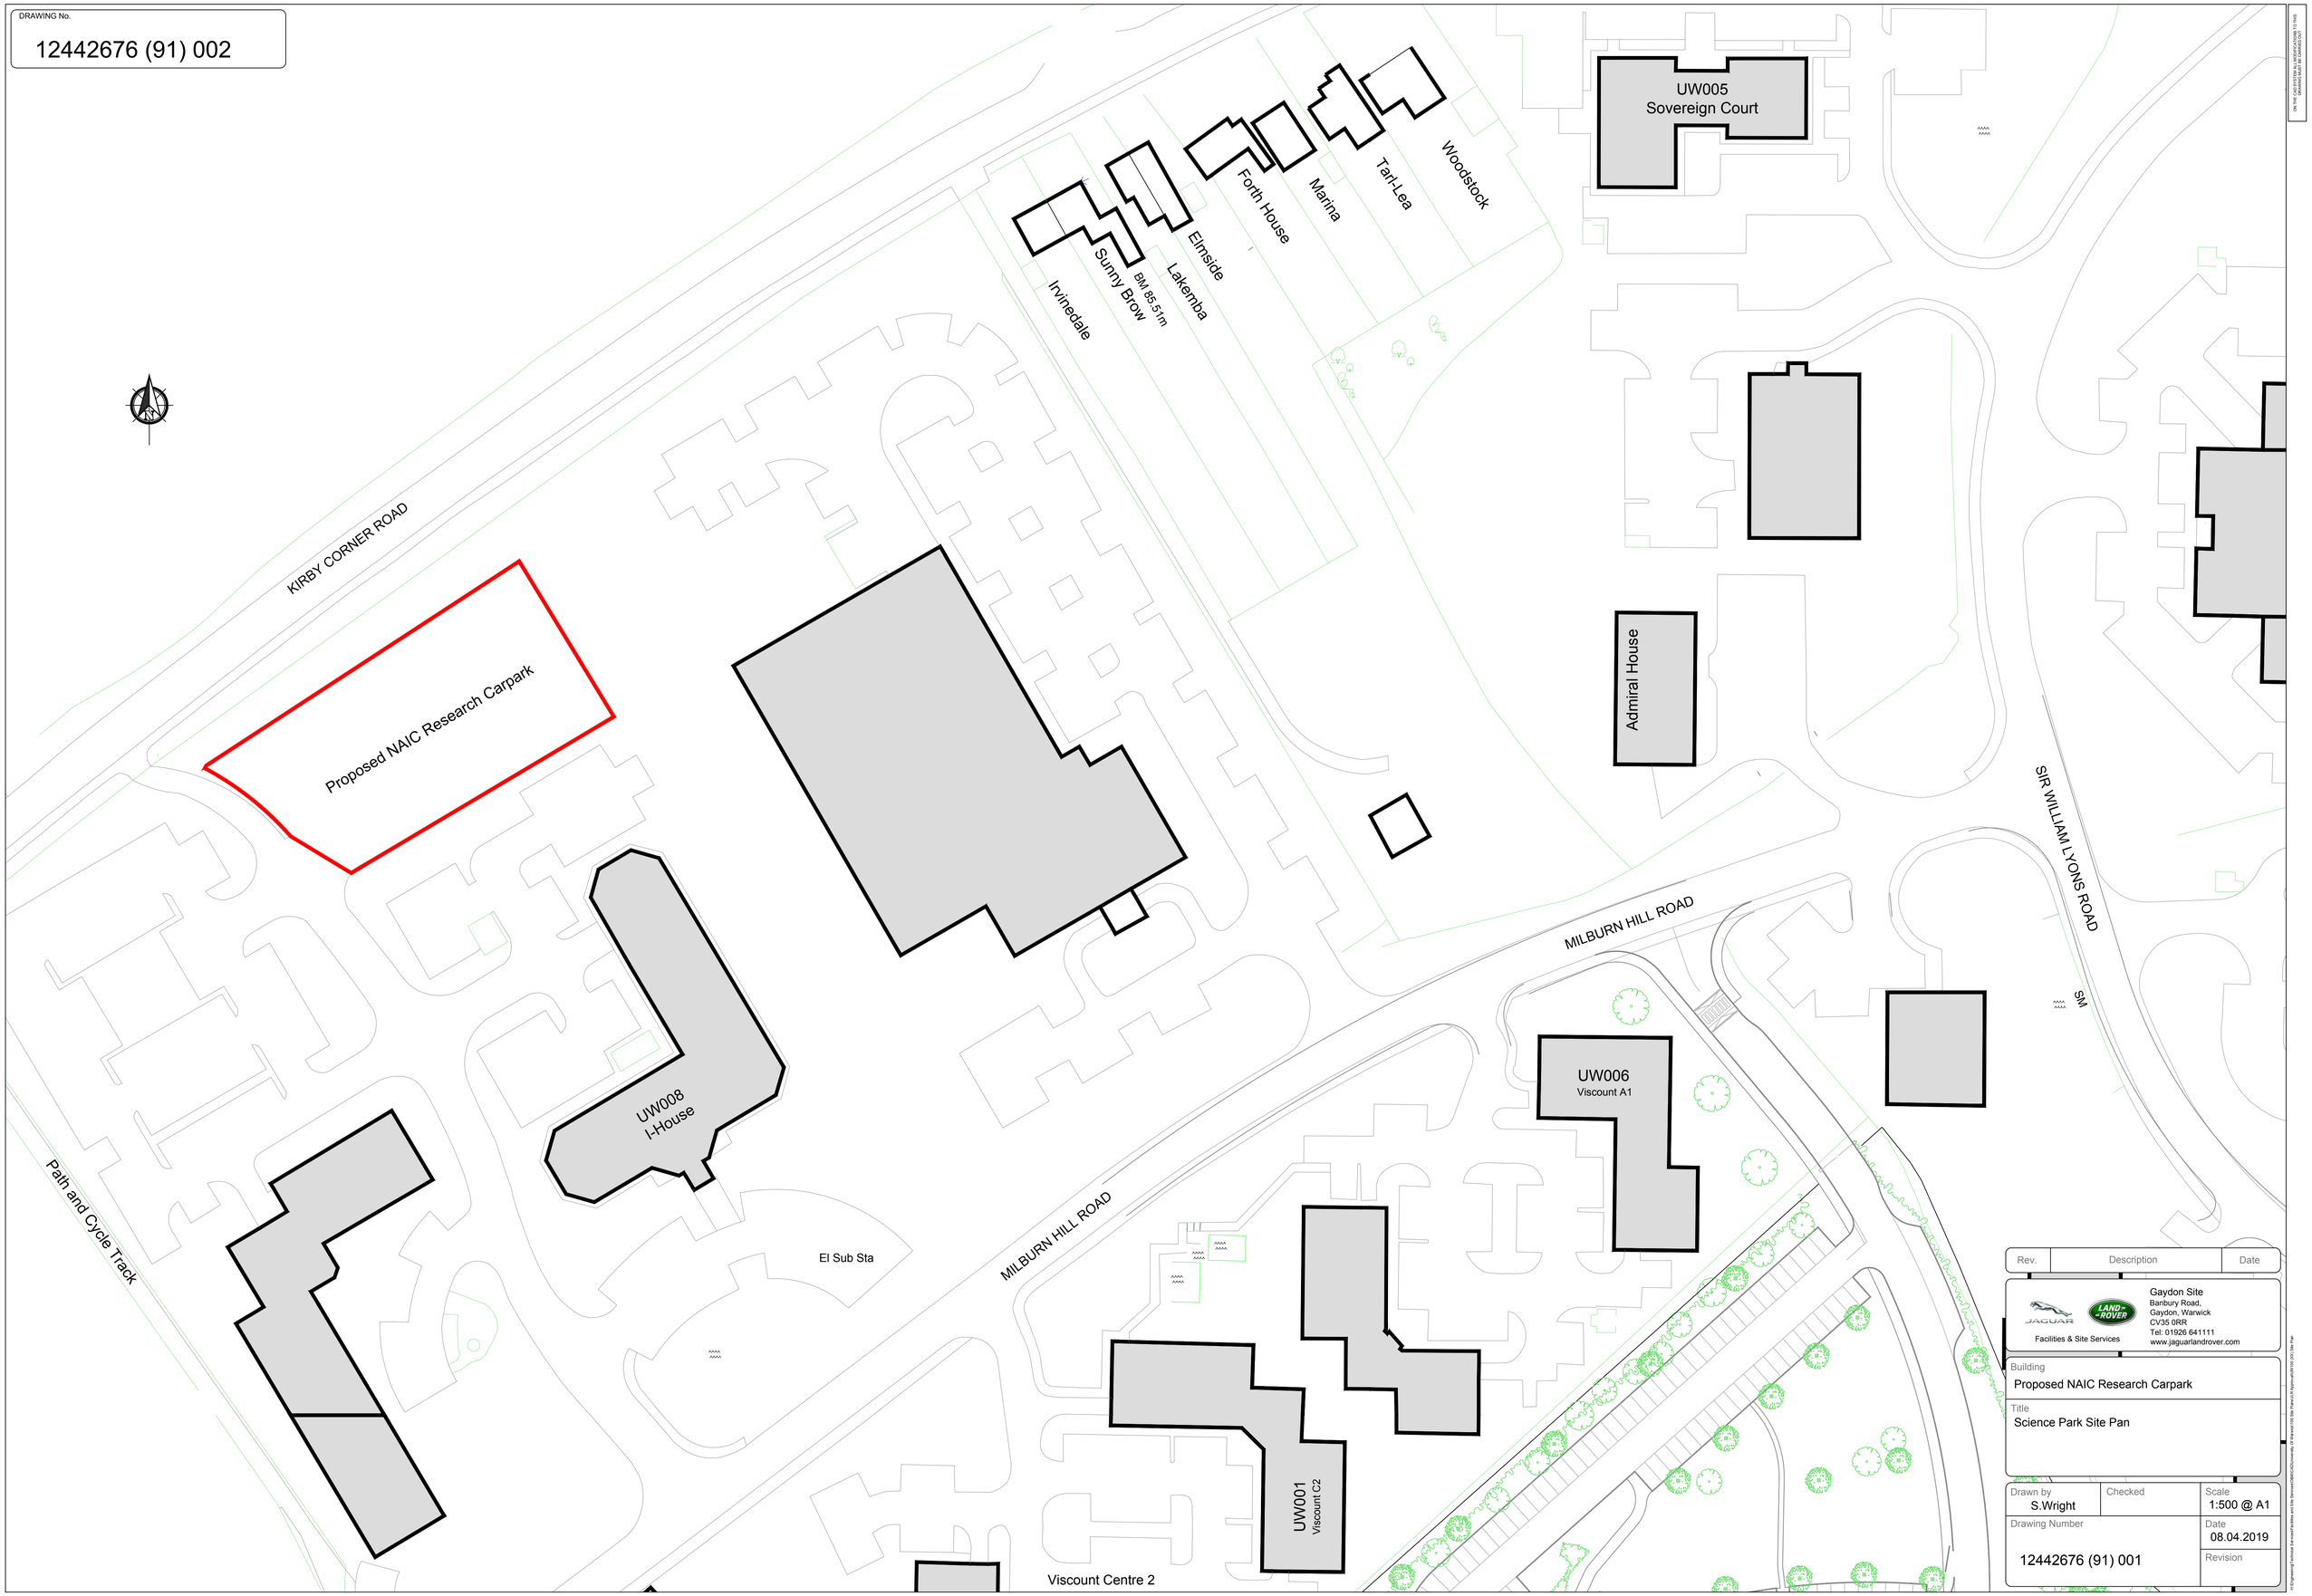

Rev.	Description	Date

Facilities & Site Services

Gaydon Site
Banbury Road,
Gaydon, Warwick
CV35 0RR
Tel: 01926 641111
www.jaguarlandrover.com

Building
Proposed NAIC Research Carpark

Title
Science Park Site Pan

Drawn by	Checked	Scale
S.Wright		1:500 @ A1

Drawing Number	Date
12442676 (91) 001	08.04.2019

Revision