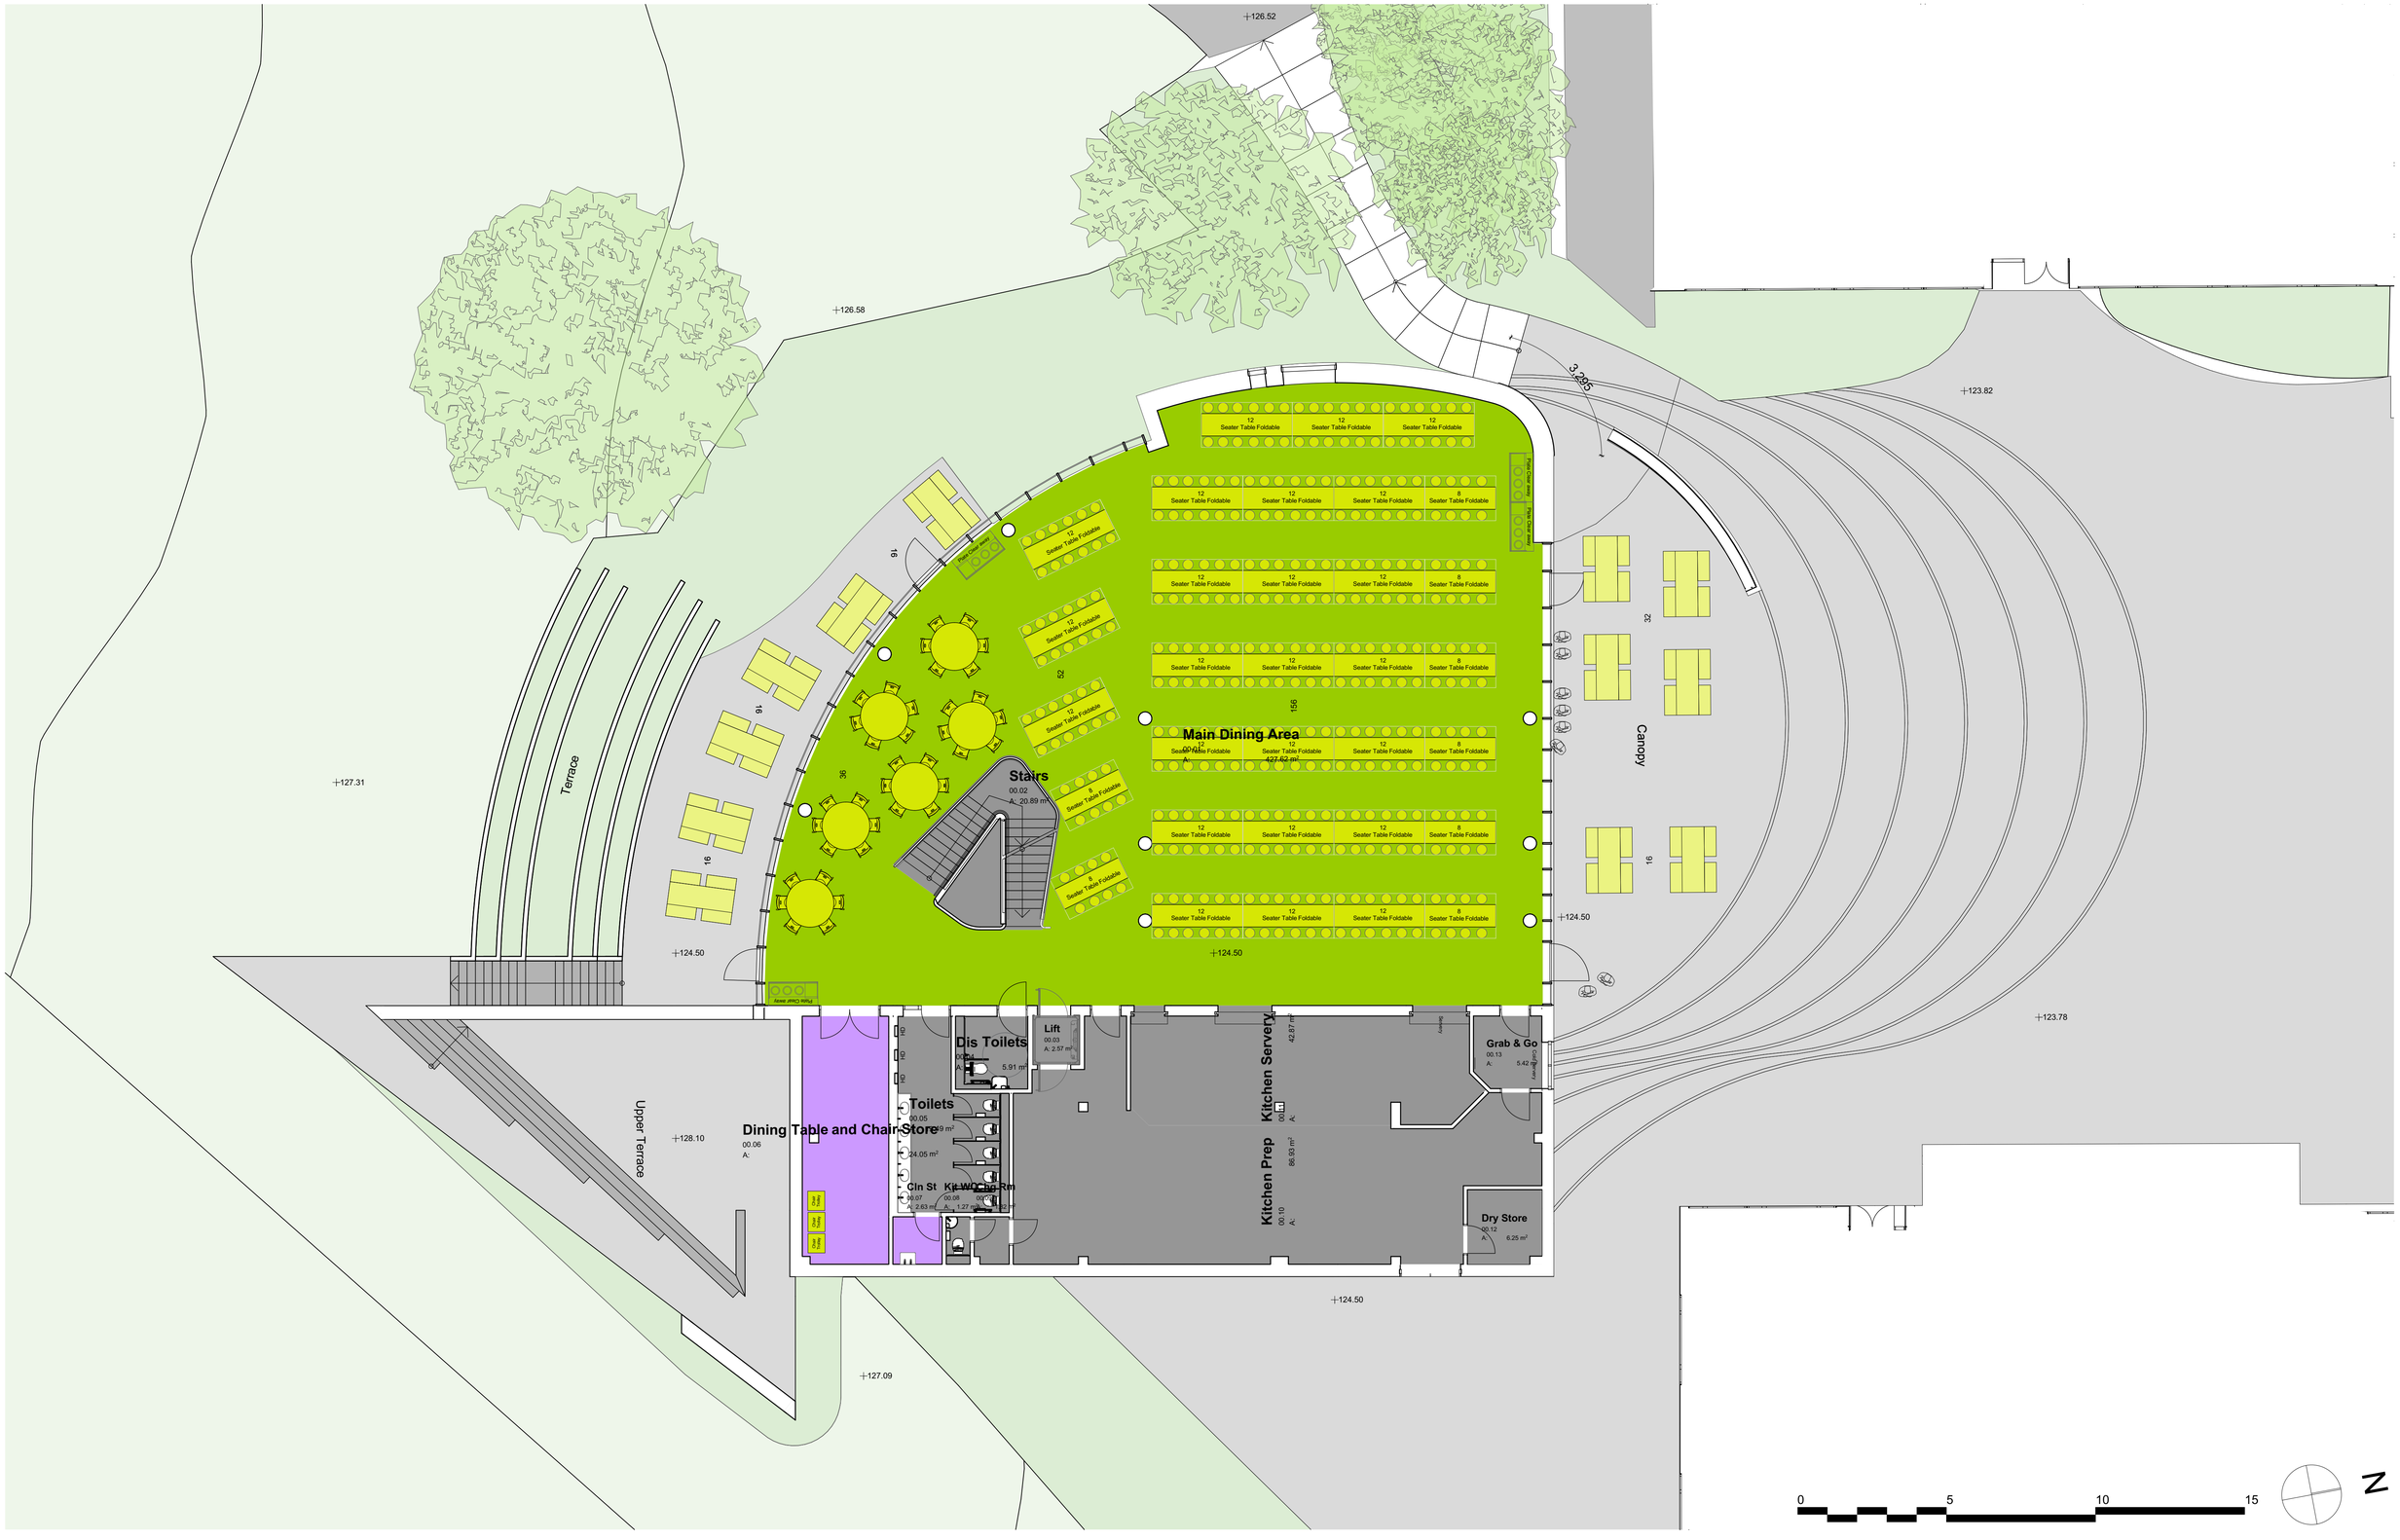

Rev	Drawn	Date	Description
01		06/08/2019	
02	BW	16/08/2019	Alterations to layouts of secondary spaces
	BW		Disabled Toilet Relocated
	BW		Unisex toilets reduced in area and number of cubicles
	BW		Cleaners store reduced in size
03	BW	06/09/2019	Chair store reduced in area
	BW		Kitchen dimensions altered
	BW		Bleacher seating removed

Rev	Drawn	Date	Description
	BW		Main canopy shape altered and reduced in size
	BW		Steps / Ramps leading to tennis courts altered
	BW		Proposed building raised - GFL 124.5
03	BW	06/09/2019	Terraced seating reduced in length and height due to reduced earthworks scope and raised building level.
	BW		Upper terrace reduced in width, steps and sloped grass to playing fields introduced
	BW		Access gates widened

Rev	Drawn	Date	Description
03	BW	06/09/2019	Lift relocated
04	BW	13/09/2019	Accessible path upper terrace field level introduced
05	BW	25/09/2019	Additional seating introduced
	BW		North Elevation double curved wall removed
P1		01/10/2019	Planning Issue
P2	BW	07/11/2019	Upper Terrace revised to be a minimum of 5m from Rugby pitch. Canopy over upper terrace altered to integrate with revised Upper Terrace.

Rev	Drawn	Date	Description

Risk Assessment.

Ref.	Hazard / Design Action

Purpose Of Issue : Planning

Project title : **Cardinal Newman School**

Client : **Coventry City Council**

Birmingham
58 Oxford Street Digbeth Birmingham B5 5NR
birmingham@seymourharris.com
www.seymourharris.com
0121 600 7420

Drawing title : Proposed Ground Floor

Drawing No.: : 30-06

Scale : 1:100 | Orig : A1 | Revision No.: P2

Job No.: 19.009 | Date : 06/09/2019

Drawn : BW | Reviewed : CW

© Seymour Harris Architecture. Do not scale. Use only written dimensions. In the event of discovering any discrepancies, contact the Architect immediately for clarification.

CAD File Name : 19.009 Cardinal Newman Main Model V3