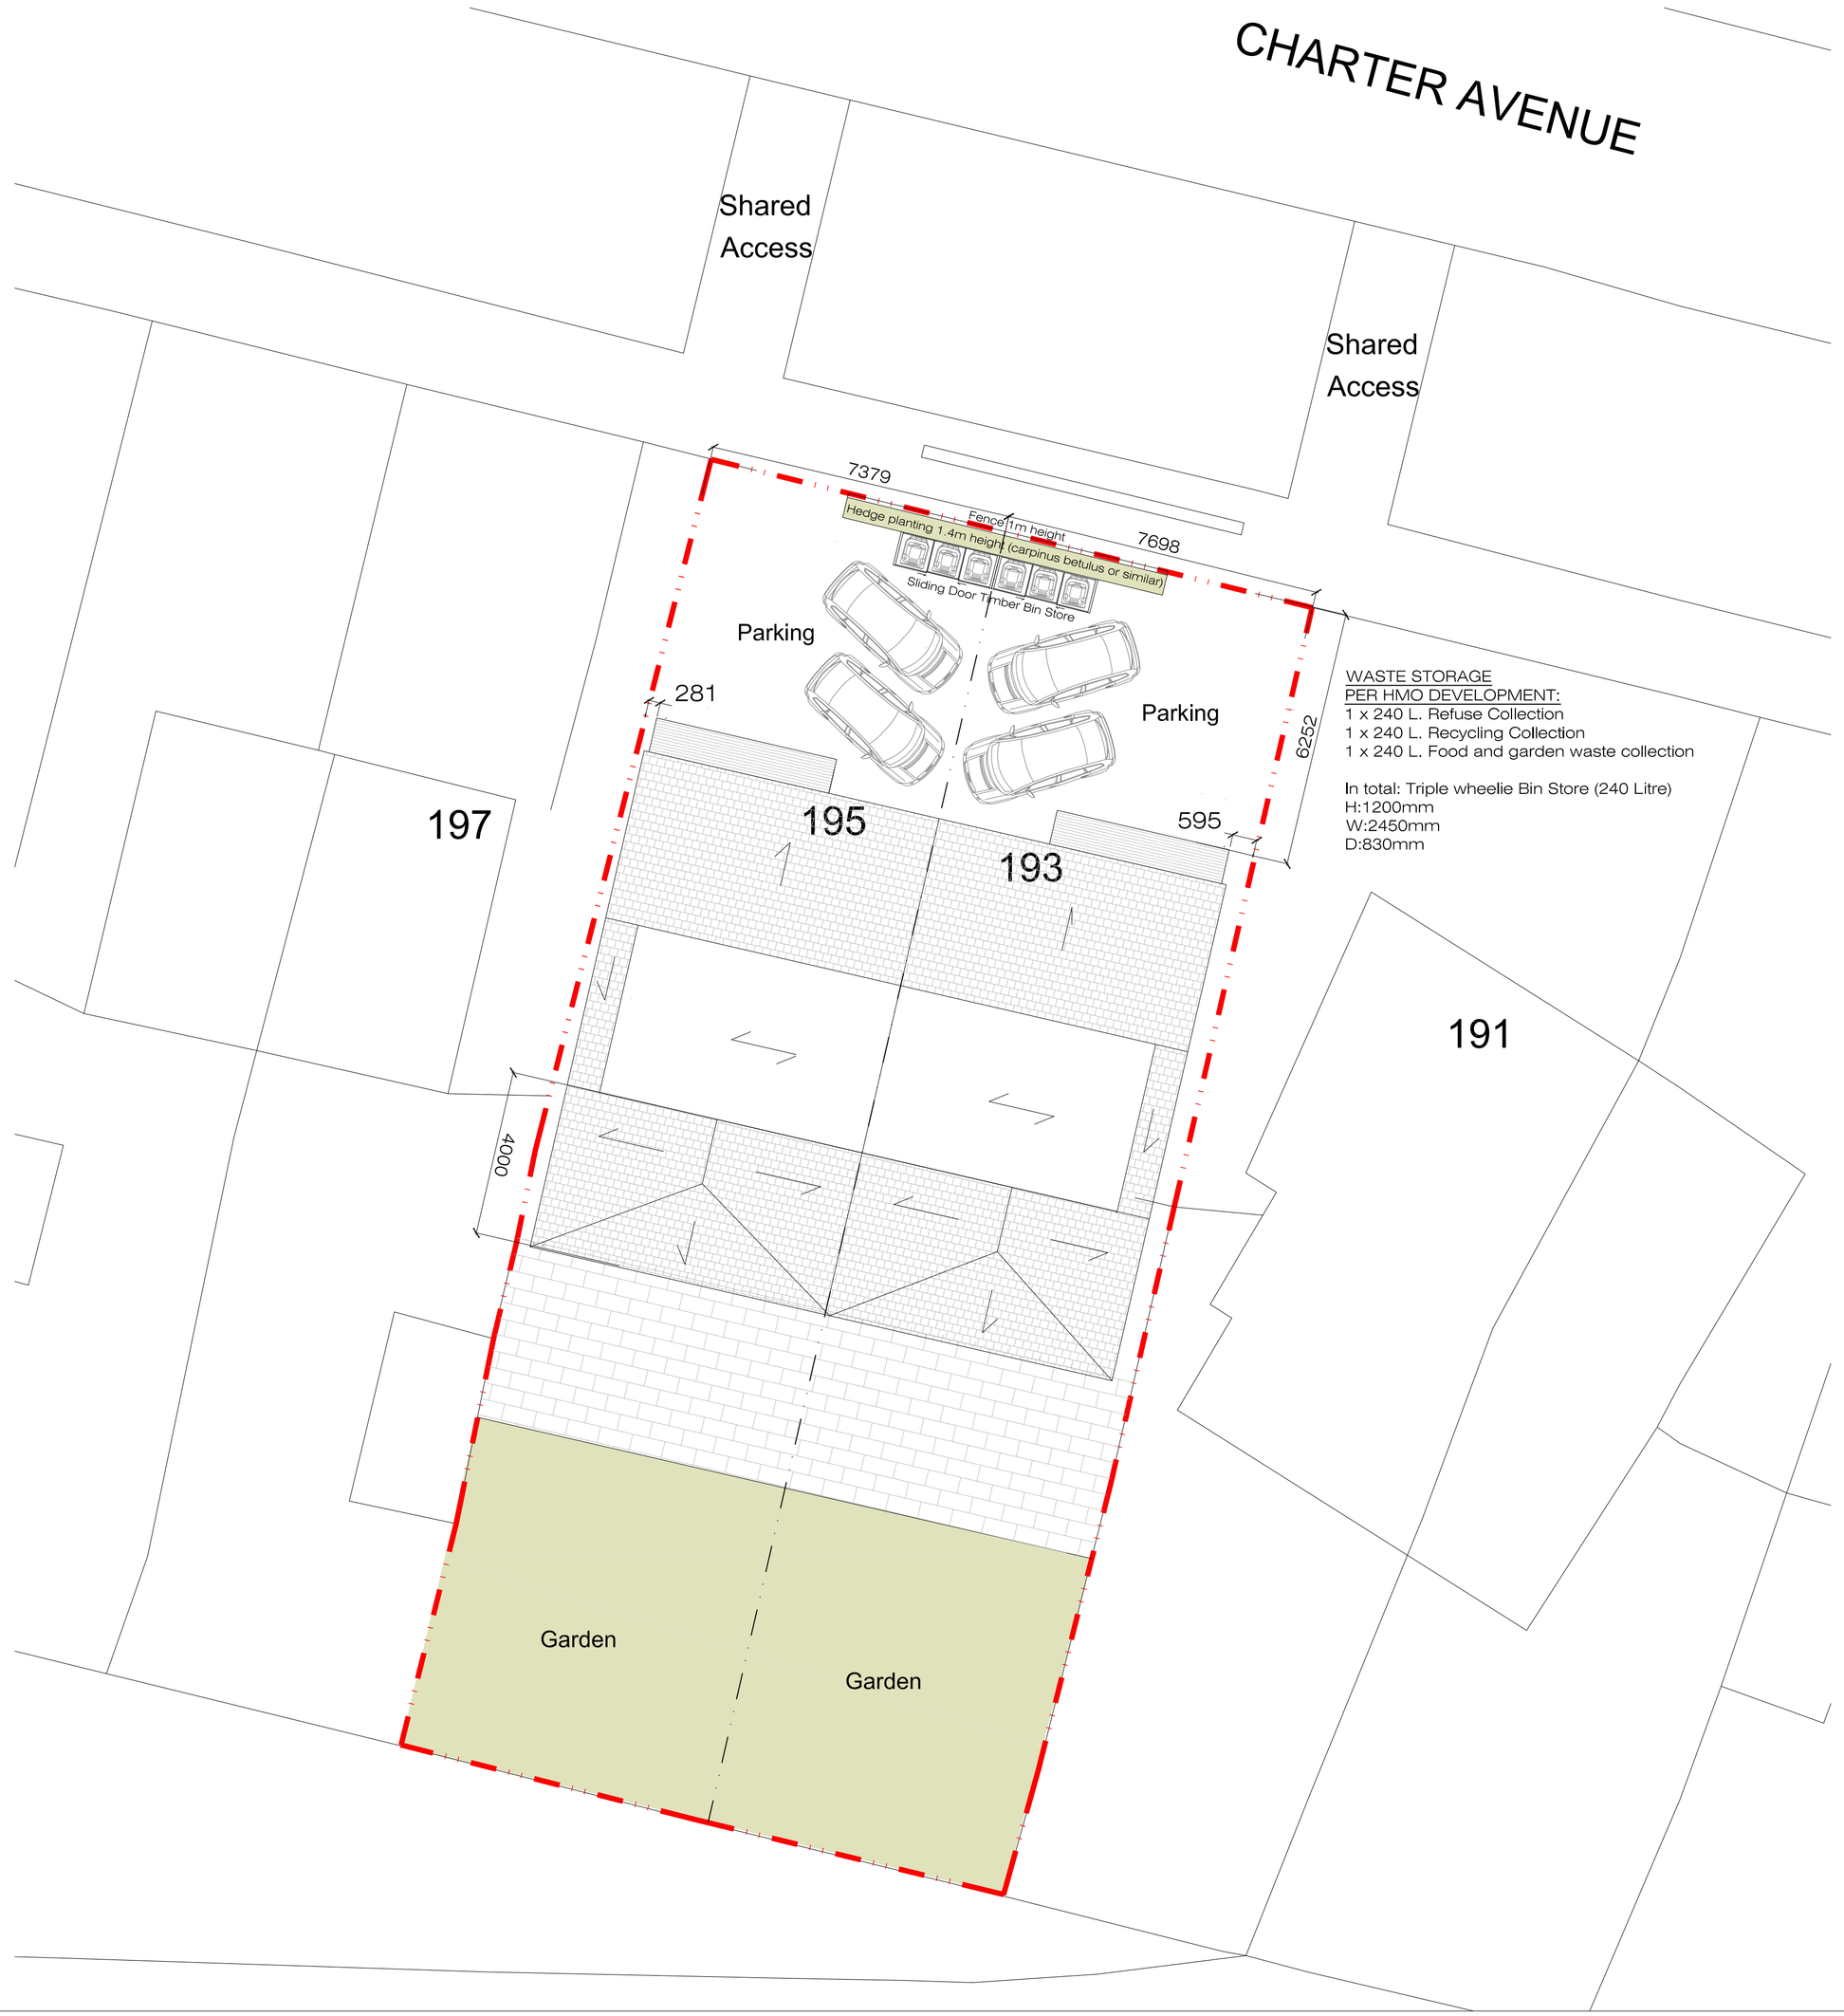

WASTE STORAGE
PER HMO DEVELOPMENT:
1 x 240 L. Refuse Collection
1 x 240 L. Recycling Collection
1 x 240 L. Food and garden waste collection

In total: Triple wheelie Bin Store (240 Litre)
H:1200mm
W:2450mm
D:830mm

1:200 @A3

4m 0 4m 8m 12m 16m 20m

01 Block Plan_Proposed
scale: 1:200

N

GENERAL NOTES:

Rev	Date	Reason for Issue	Checked by	Approved by

AG DESIGN CONSTRUCTION +
Design Consultancy - Construction Management
Unit 8, 58 Marsh Wall
Canary Wharf, London, E14 9TP
T:020 34756828
M:07932338646
E: info@agdesignconstruction.com
www.agdesignconstruction.com

KEY PLAN

N

Project
193-195 Charter Avenue

Client
New Century Global Limited

Location
193-195 Charter Avenue, CV4 8ER

Title
Block Plan_Proposed

Status	Scale
Planning	1:200 @ A3

Project Number	Drawing Number	Rev.
1908.01	APL - 002	~~B~~ C