A2

RevNo	Revision note	Date	Signature	Checked
A	AMENDED TO CLIENT REDLINE	19.08.19	RM	AN
B	AMENDED TO AT CLIENT REQUEST	18.05.20	RM	AN
C	NOTES RE CELLAR STEPS AND BAR ADDED	21.08.20	RM	AN
D	MAINTENANCE AND REPAIR WORKS ADDED TO CELLAR AND BAR	21.08.20	RM	AN
E	PROPOSED REDESIGNED	19.01.21	RM	AN

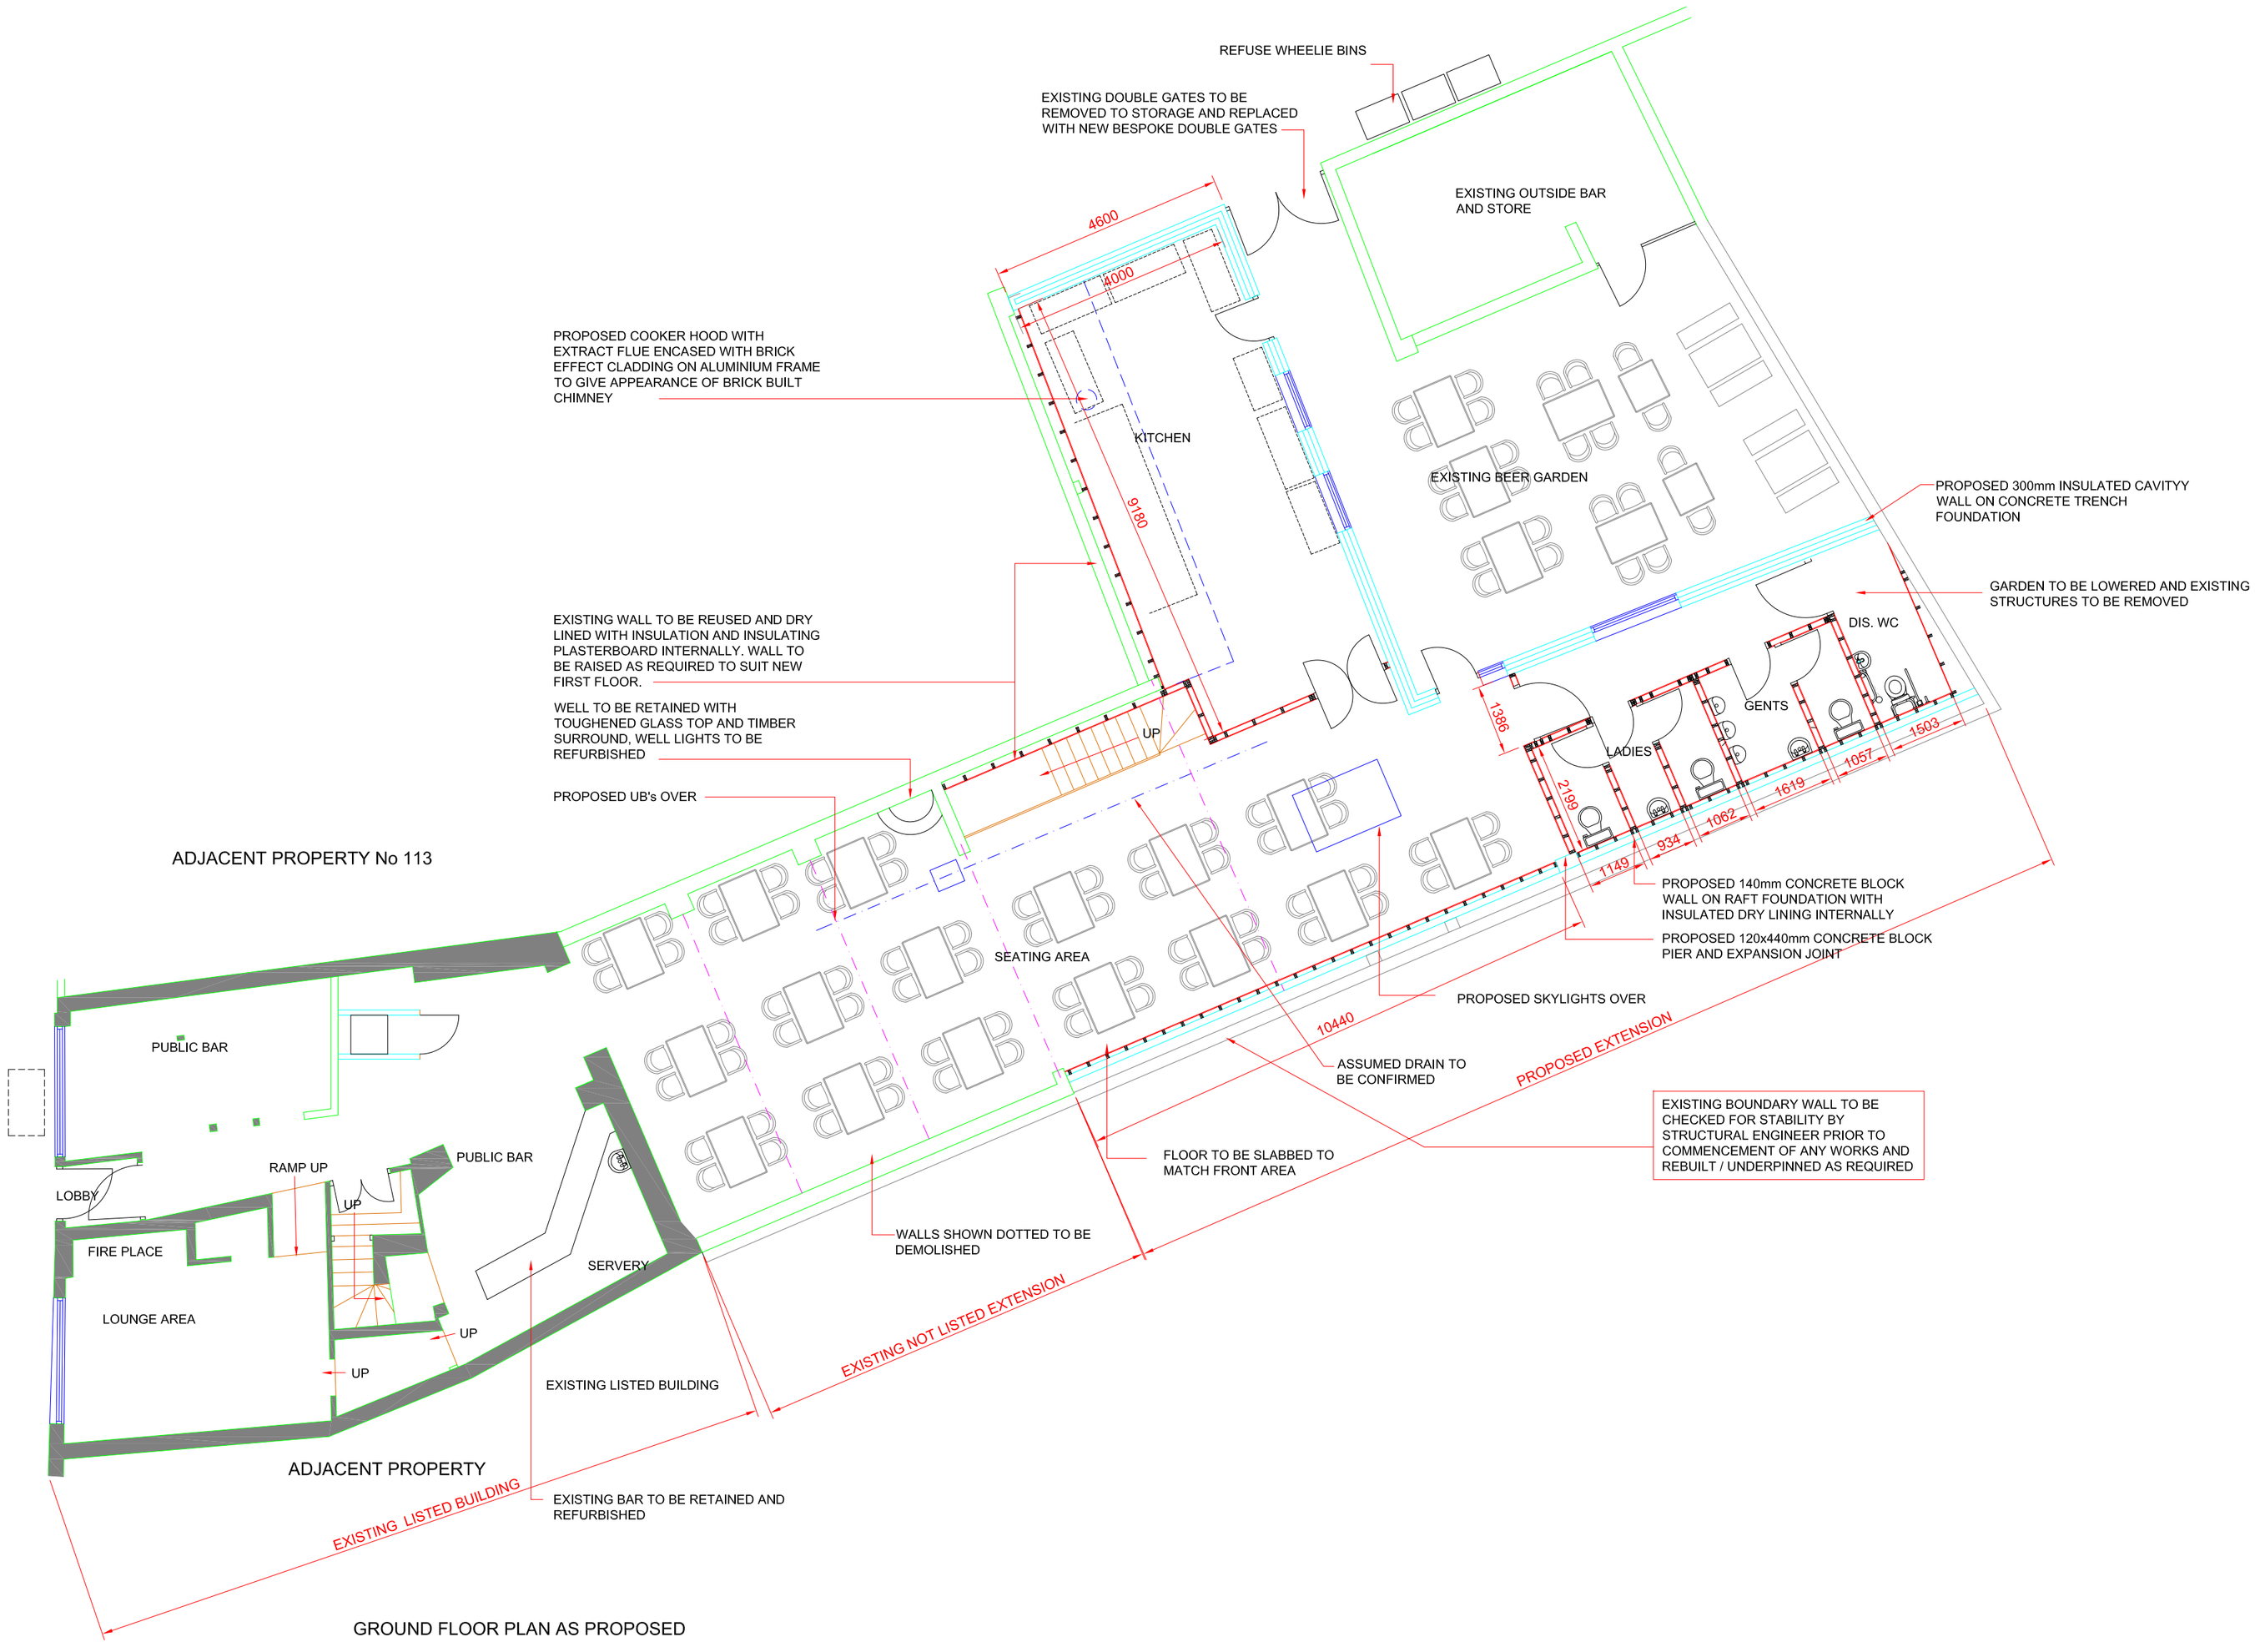

GROUND FLOOR PLAN AS PROPOSED

Consultant

AMA UK CONSULTANCY LTD
Civil/Structural and planning Consultants
1 Ensign Business Centre, Westwood Way,
Westwood Business Park, Coventry, CV4 8JA
Tel: 02476 982010, Mob: 07852125530
info@ama-consultancy.com

Address
114 GOSFORD STREET
COVENTRY
CV1 5DL

Title
GROUND FLOOR PLAN
AS PROPOSED

Drawn	Checked	Approved
RM	AN	AN

Dwg No.
AMA 458-005

Scale	Date	Revision
1:100	14.05.20	E

© AMA UK CONSULTANCY LTD COPYRIGHT RESERVED.