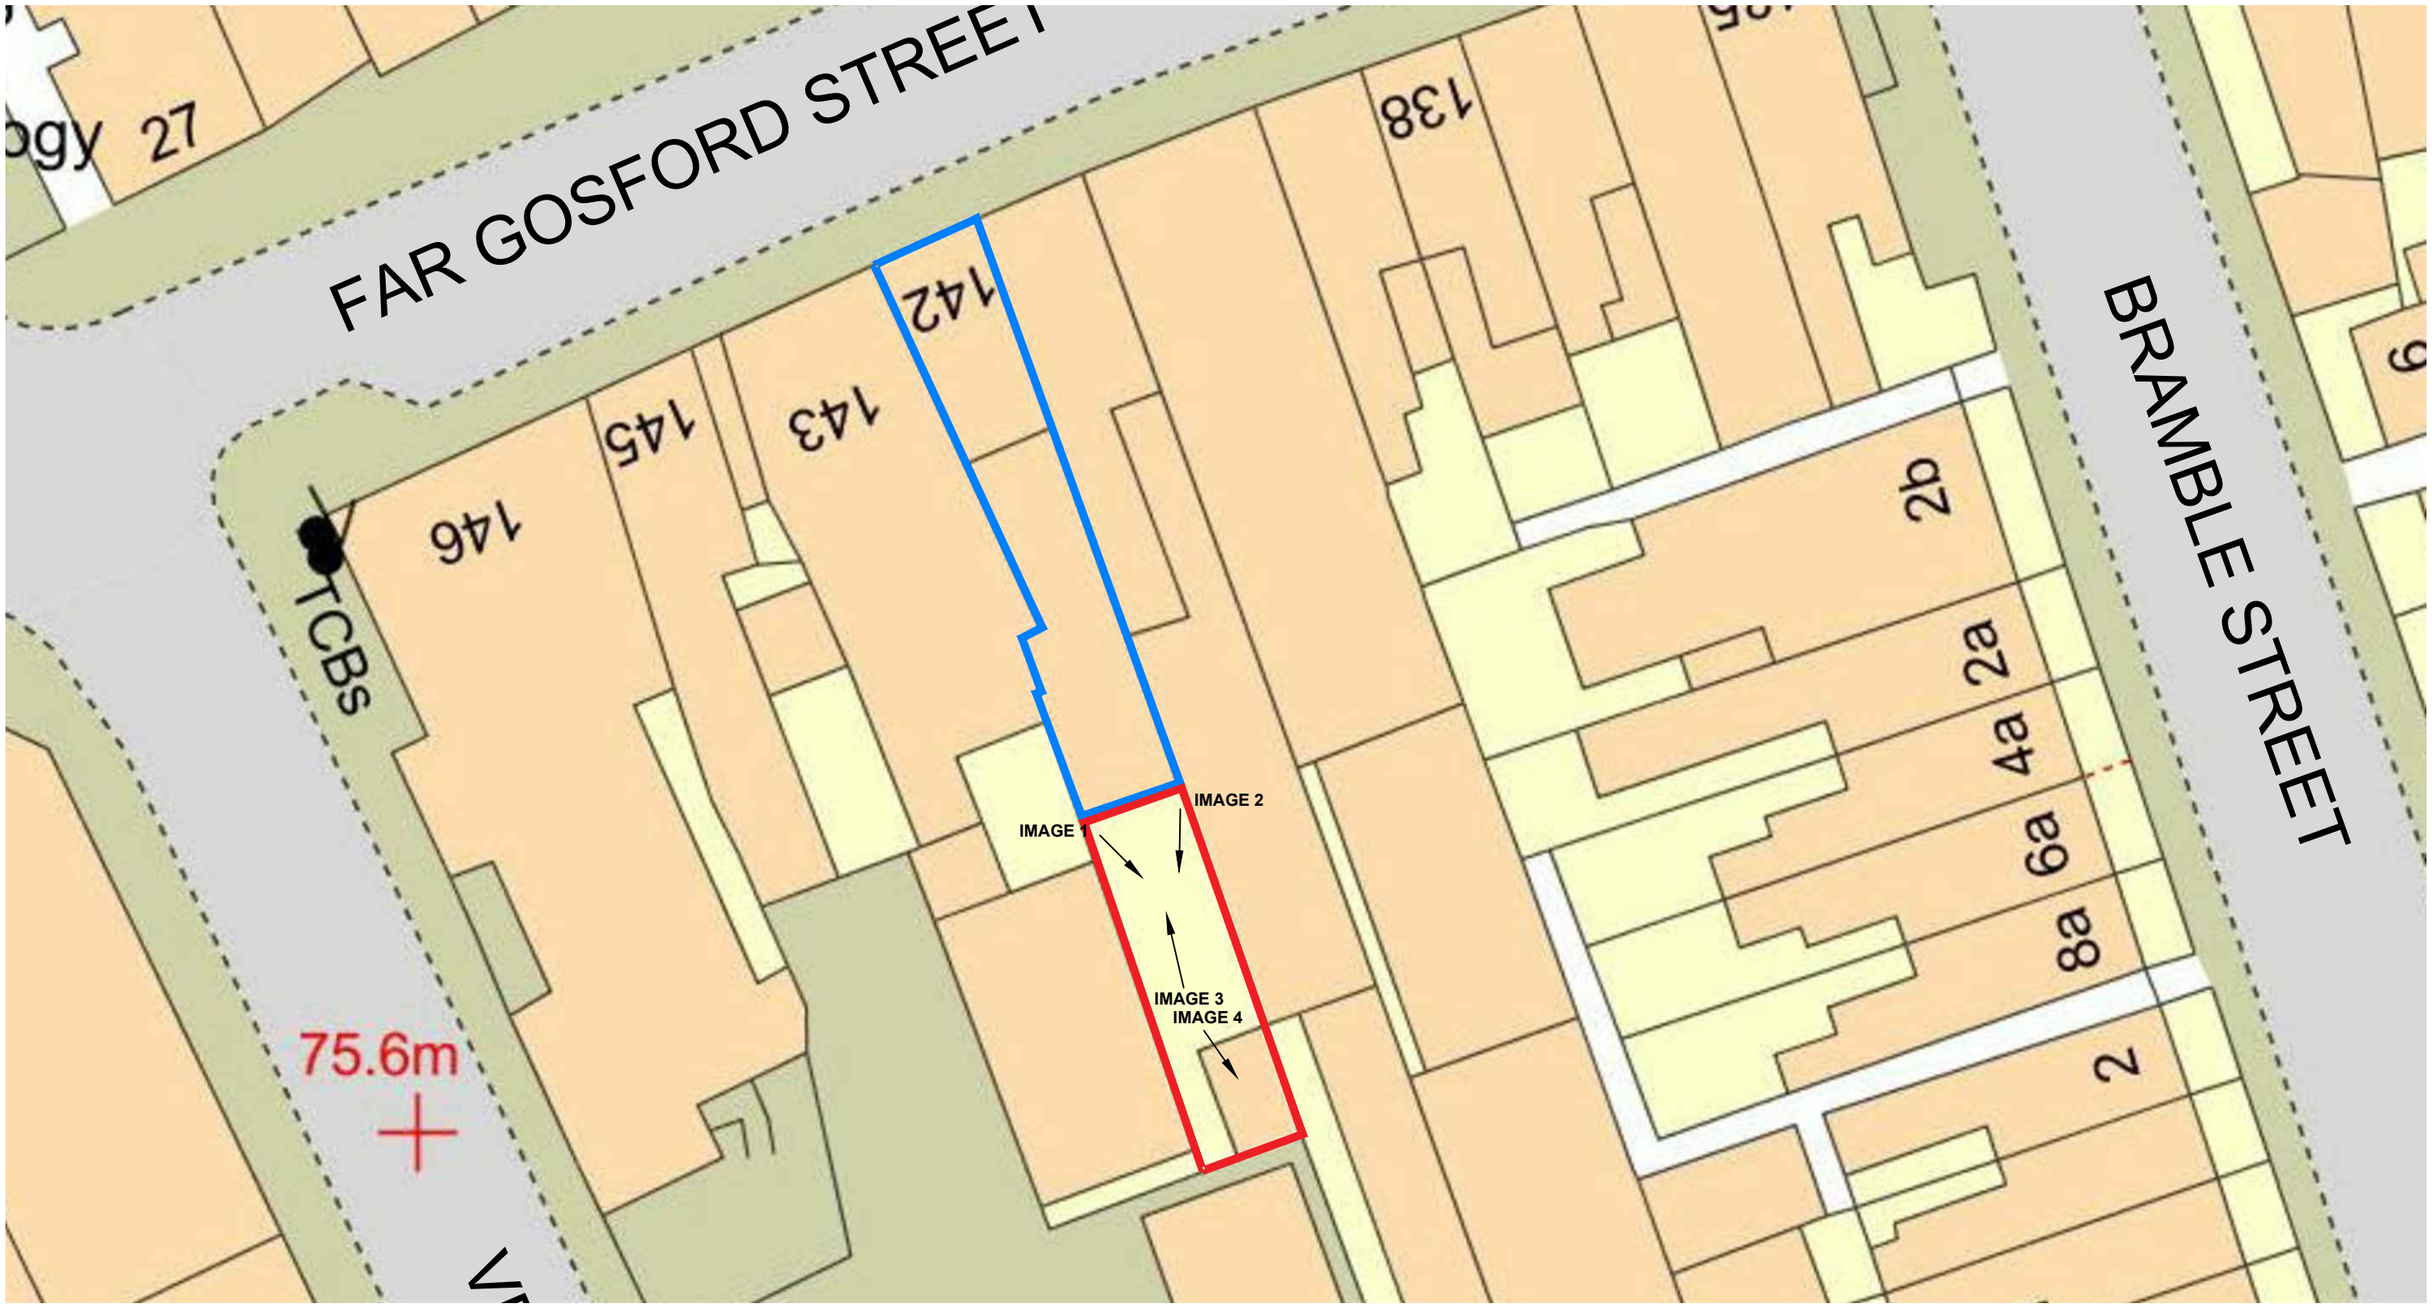

PHOTO PLAN
SCALE 1:150

	project	L'AMOUR - 142 FAR GOSFORD ST.	scale	1:150 @ A3	revisions											COPPER & ASH 309F THE BIG PEG VYSE STREET, THE JEWELRY QUARTER BIRMINGHAM B18 6NE, UK T. +44 (0)7563 552347 / W. copperand ash.com
	location	COVENTRY	date	21.01.21												
	title	PHOTO PLAN	dwg by	KR												
	dwg no	04	check by													

No dimensions to be scaled from this drawing, all dimensions are to be checked by the contractor on site prior to manufacture and any discrepancies reported to the designer who will advise any necessary action. If in doubt - Ask. This drawing is the property of Copper & Ash Design. Copyright is reserved by them and the drawing is issued on the condition that it is not copied, reproduced, retained or disclosed to any unauthorised person, either wholly or in part without the consent in writing of Copper & Ash Design Ltd.