**NEW ROOF AREA - 43.9SQM**

**NEW FLOOR AREA - 33.9SQM**




**PROPOSED GARDEN ROOF PLAN**
SCALE 1:50 @A3




**PROPOSED GARDEN LAYOUT PLAN**
SCALE 1:50 @A3

| | | | | |
|---|---|---|---|---|
| project | L'AMOUR - 142 FAR GOSFORD STREET | scale | 1:50 | @ A3 |
| location | COVENTRY | date | 26.01.21 | |
| title | PROPOSED GARDEN PLAN | dwg by | KR | |
| dwg no | 01 | check by | | |

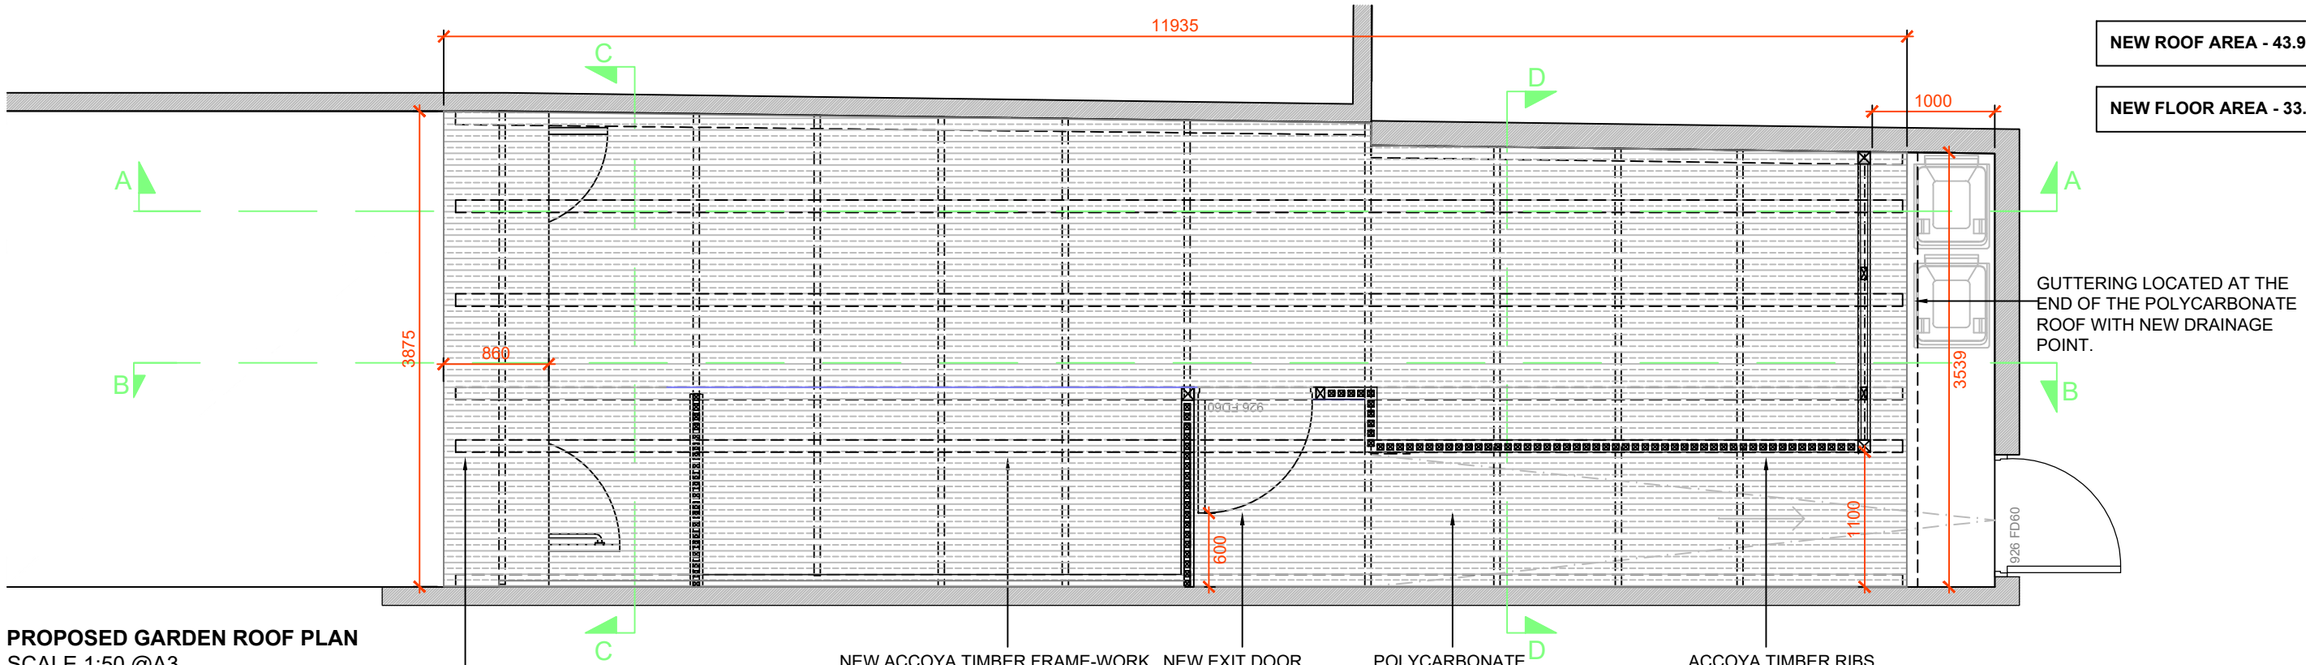revisions


COPPER & ASH
309F THE BIG PEG
VYSE STREET,
THE JEWELRY QUARTER
BIRMINGHAM
B18 6NE, UK
T. +44 (0)7563 552347 / W. copperand ash.com

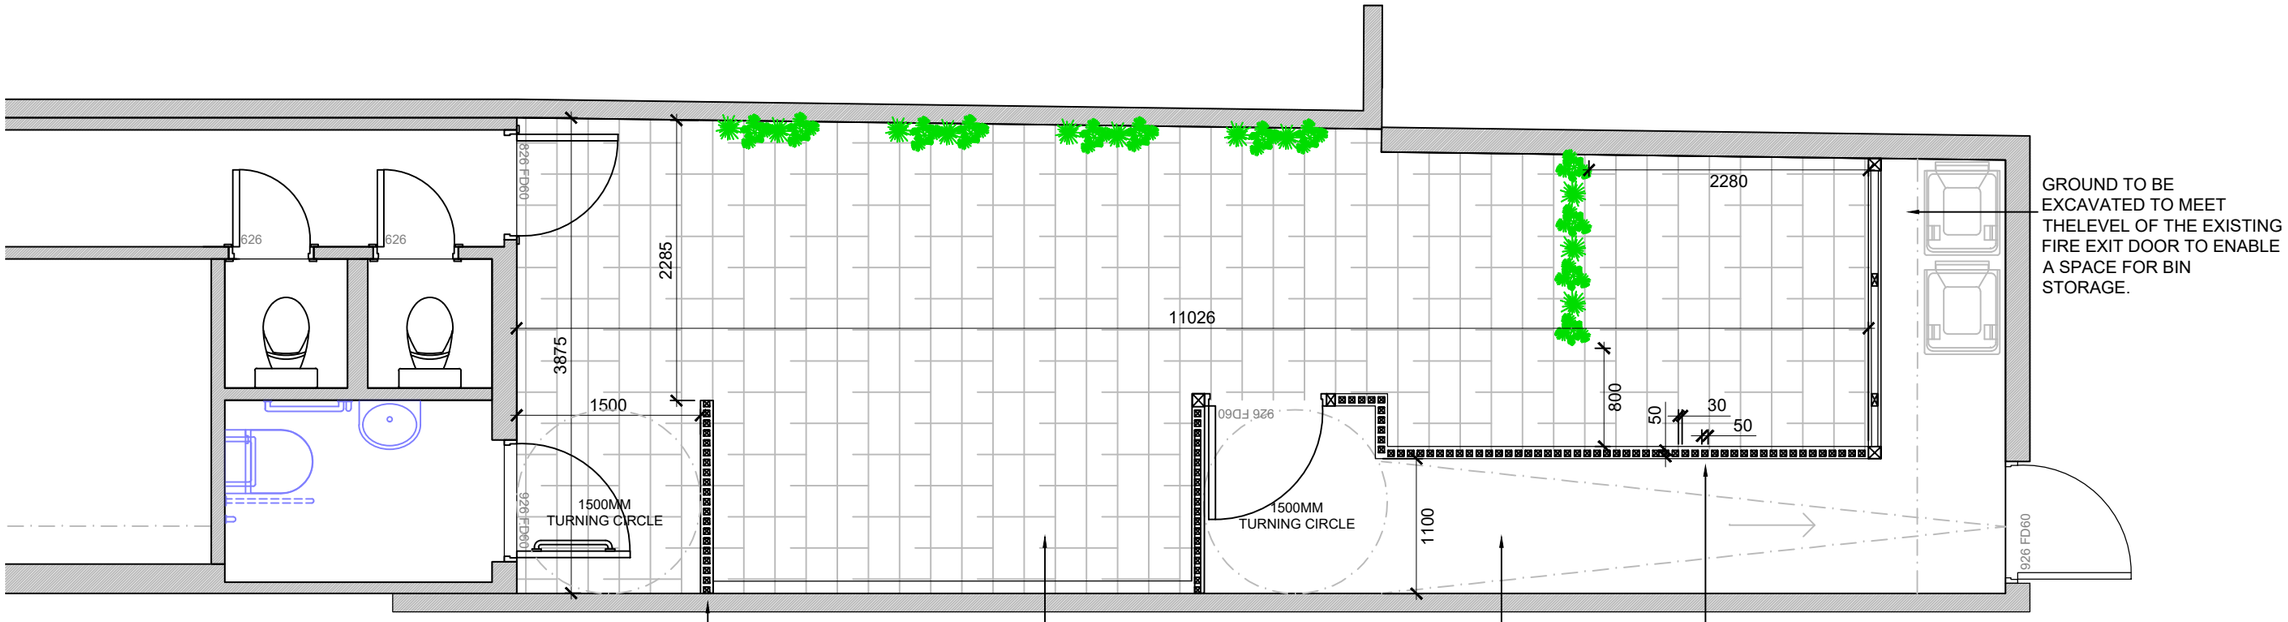

No dimensions to be scaled from this drawing, all dimensions are to be checked by the contractor on site prior to manufacture and any discrepancies reported to the designer who will advise any necessary action. If in doubt - Ask. This drawing is the property of Copper & Ash Design. Copyright is reserved by them and the drawing is issued on the condition that it is not copied, reproduced, retained or disclosed to any unauthorised person, either wholly or in part without the consent in writing of Copper & Ash Design Ltd.