DOUBLE SLATTED STYLE TRELLIS TO BE INSTALLED TO ALLOW FOR VENTILATION BUT ALSO TO HELP SHIELD FROM THE WEATHER. BOTTOM SLAT TO BE LEFT OPEN FOR DRAINAGE.

RAINWATER FROM THE FLAT ROOF TO CONTINUE TO DRAIN VIA THE EXISTING GUTTERING AND DRAINPIPE.

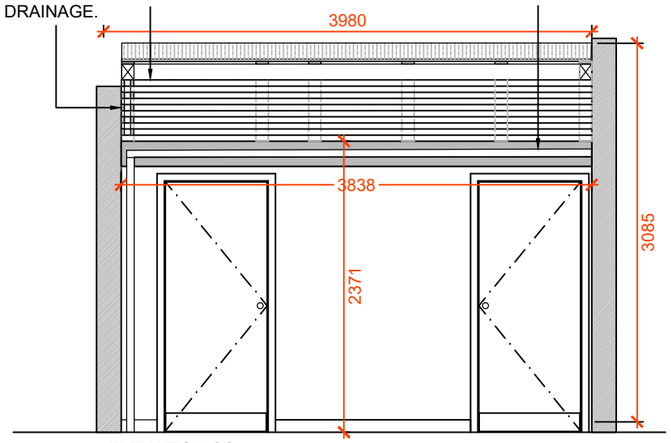

ELEVATION CC
SCALE 1:50 @A3

REPLICA LIVING WALL INSTALLED AT THE REAR.

TIMBER FRAME AND POLYCARBONATE ROOF TO CONTINUE OVER THE EXIT CORRIDOR.

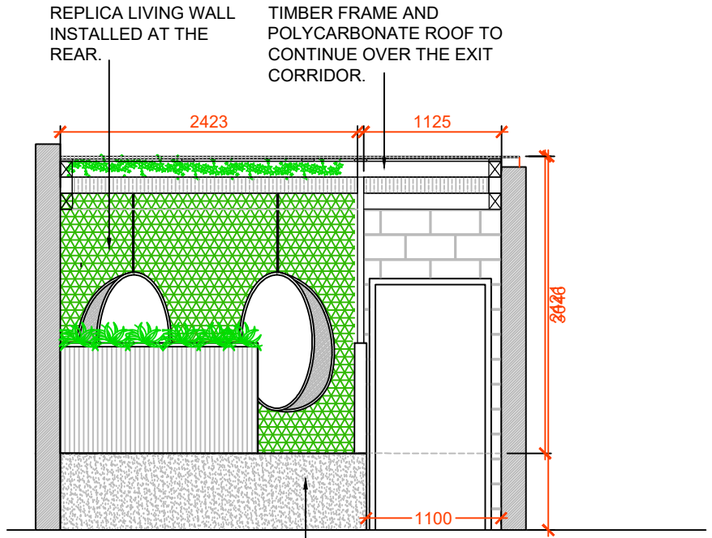

ELEVATION DD
SCALE 1:50 @A3

GROUND TO BE EXCAVATED AT THE REAR TO MEET THE LEVEL OF THE EXISTING FIRE EXIT DOOR TO ENABLE A SPACE FOR BIN STORAGE.

project	L'AMOUR - 142 FAR GOSFORD STREET	scale	1:50 @ A3	revisions												
location	COVENTRY	date	26.01.21													
title	PROPOSED GARDEN ELEVATIONS	dwg by	KR													
dwg no	03	check by														

COPPER & ASH
309F THE BIG PEG
VYSE STREET,
THE JEWELRY QUARTER
BIRMINGHAM
B18 6NE, UK
T. +44 (0)7563 552347 / W. copperand ash.com

No dimensions to be scaled from this drawing, all dimensions are to be checked by the contractor on site prior to manufacture and any discrepancies reported to the designer who will advise any necessary action. If in doubt - Ask. This drawing is the property of Copper & Ash Design. Copyright is reserved by them and the drawing is issued on the condition that it is not copied, reproduced, retained or disclosed to any unauthorised person, either wholly or in part without the consent in writing of Copper & Ash Design Ltd.