Principal contractor to provide calculations and lintel details for all new openings as required

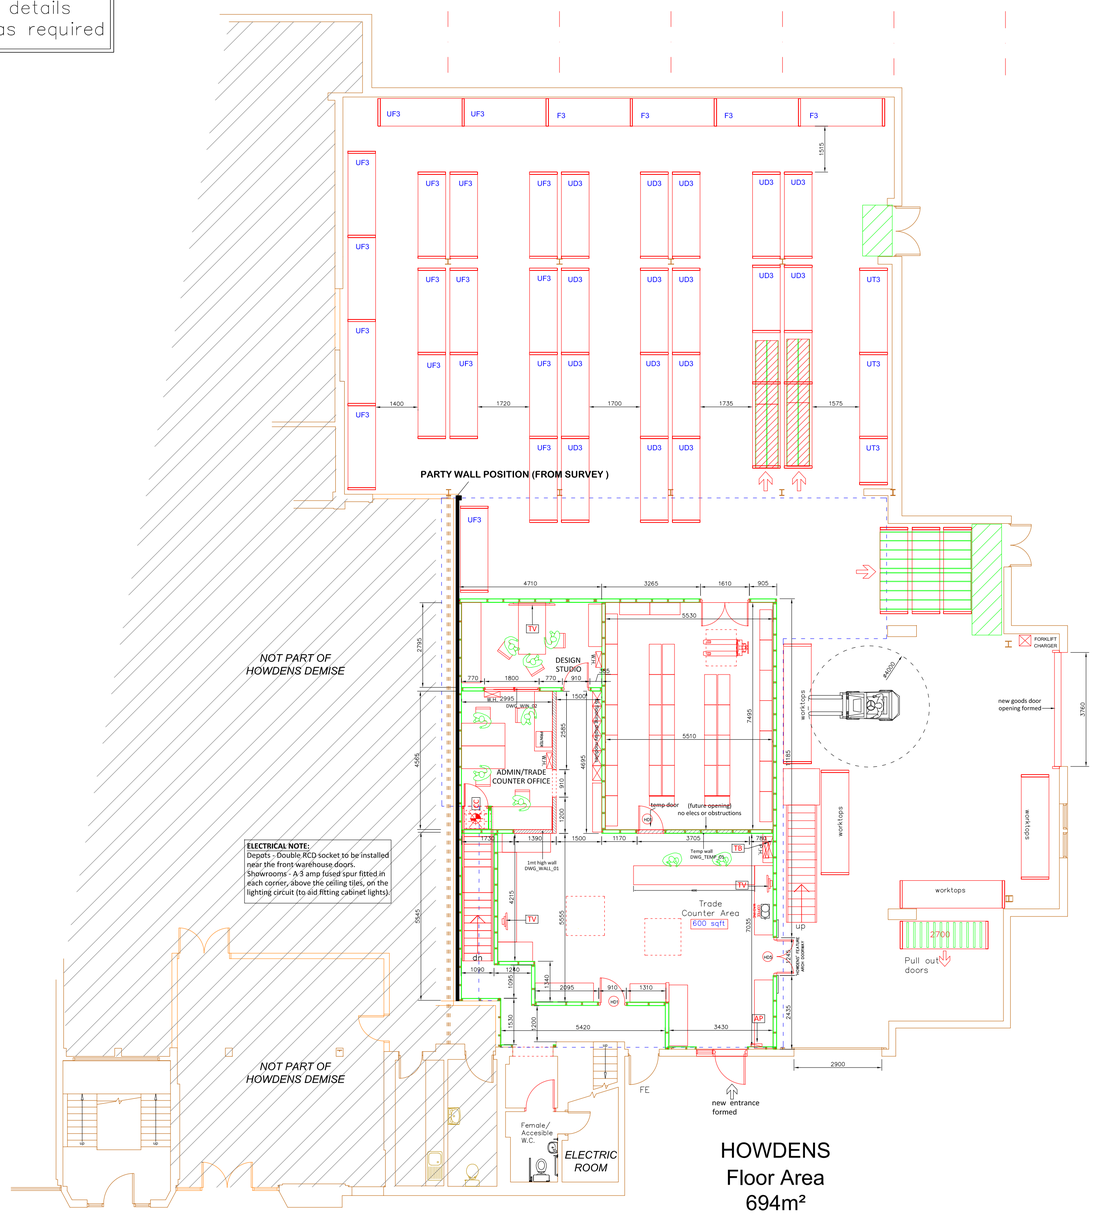

HOWDENS
Floor Area
694m²

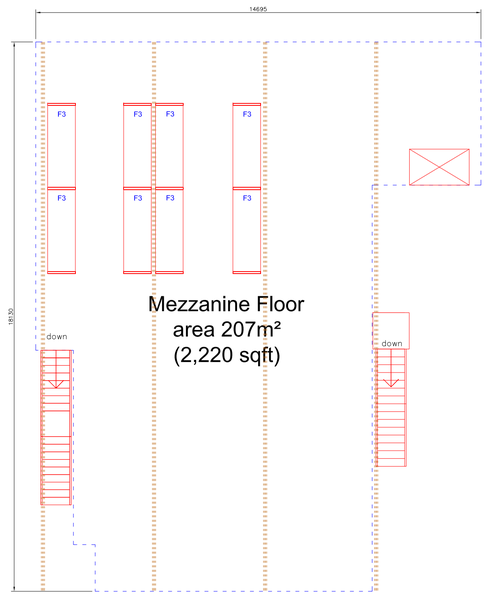

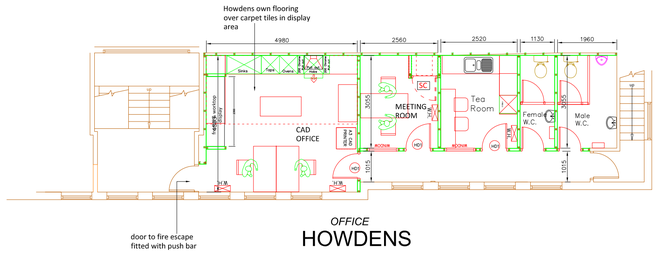

OFFICE
HOWDENS

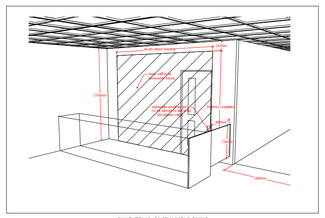

DWG_TEMP_01 (EXAMPLE ONLY)

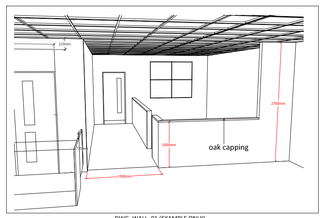

DWG_WALL_01 (EXAMPLE ONLY)

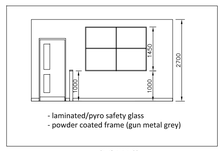

- laminated/pyro safety glass
- powder coated frame (gun metal grey)

DWG_WIN_02
(EXAMPLE ONLY)

Do NOT Scale from this Drawing.
All measurements to be checked on Site.

Sublet Area	
Warehouse Area	
Grand Total Area	

REVISIONS

Rev	Date	Notes	By
A	03Aug18	drawing updated.	
B	17Aug18	drawing updated.	
C	19Sep18	drawing updated. admin wall lowered to 1mtr.	

HOWDENS
JOINERY CO.

Howden Joinery Properties Ltd
Ground Floor, Building 8
Croxley Green Business Park
Watford
Hertfordshire, WD18 8PX
Telephone: 01923 698800
Facsimile: 01923 698832

Location
HJ Coventry Tile Hill
Fletchamstead Highway
Tile Hill
Coventry
CV4 9BY

Drawing
Proposed Floor plan

Project & Drawing Number	Revision
FP_01	C
Date: 03Aug18	Scale: 1:100@A1
	Drawn By: DHM