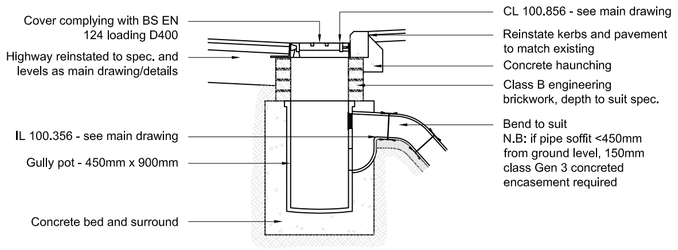

Yard Gully RG1 (NTS)

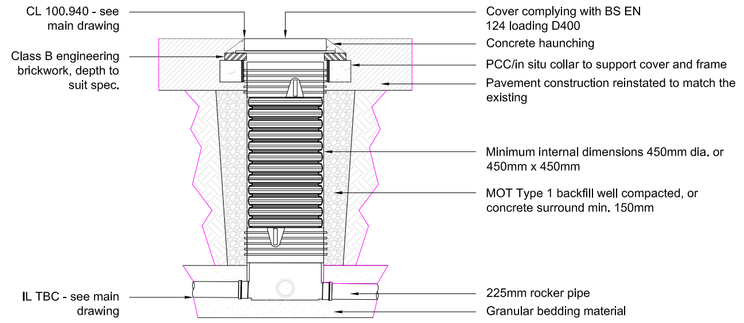

Inspection Chamber SWMH17 (NTS)

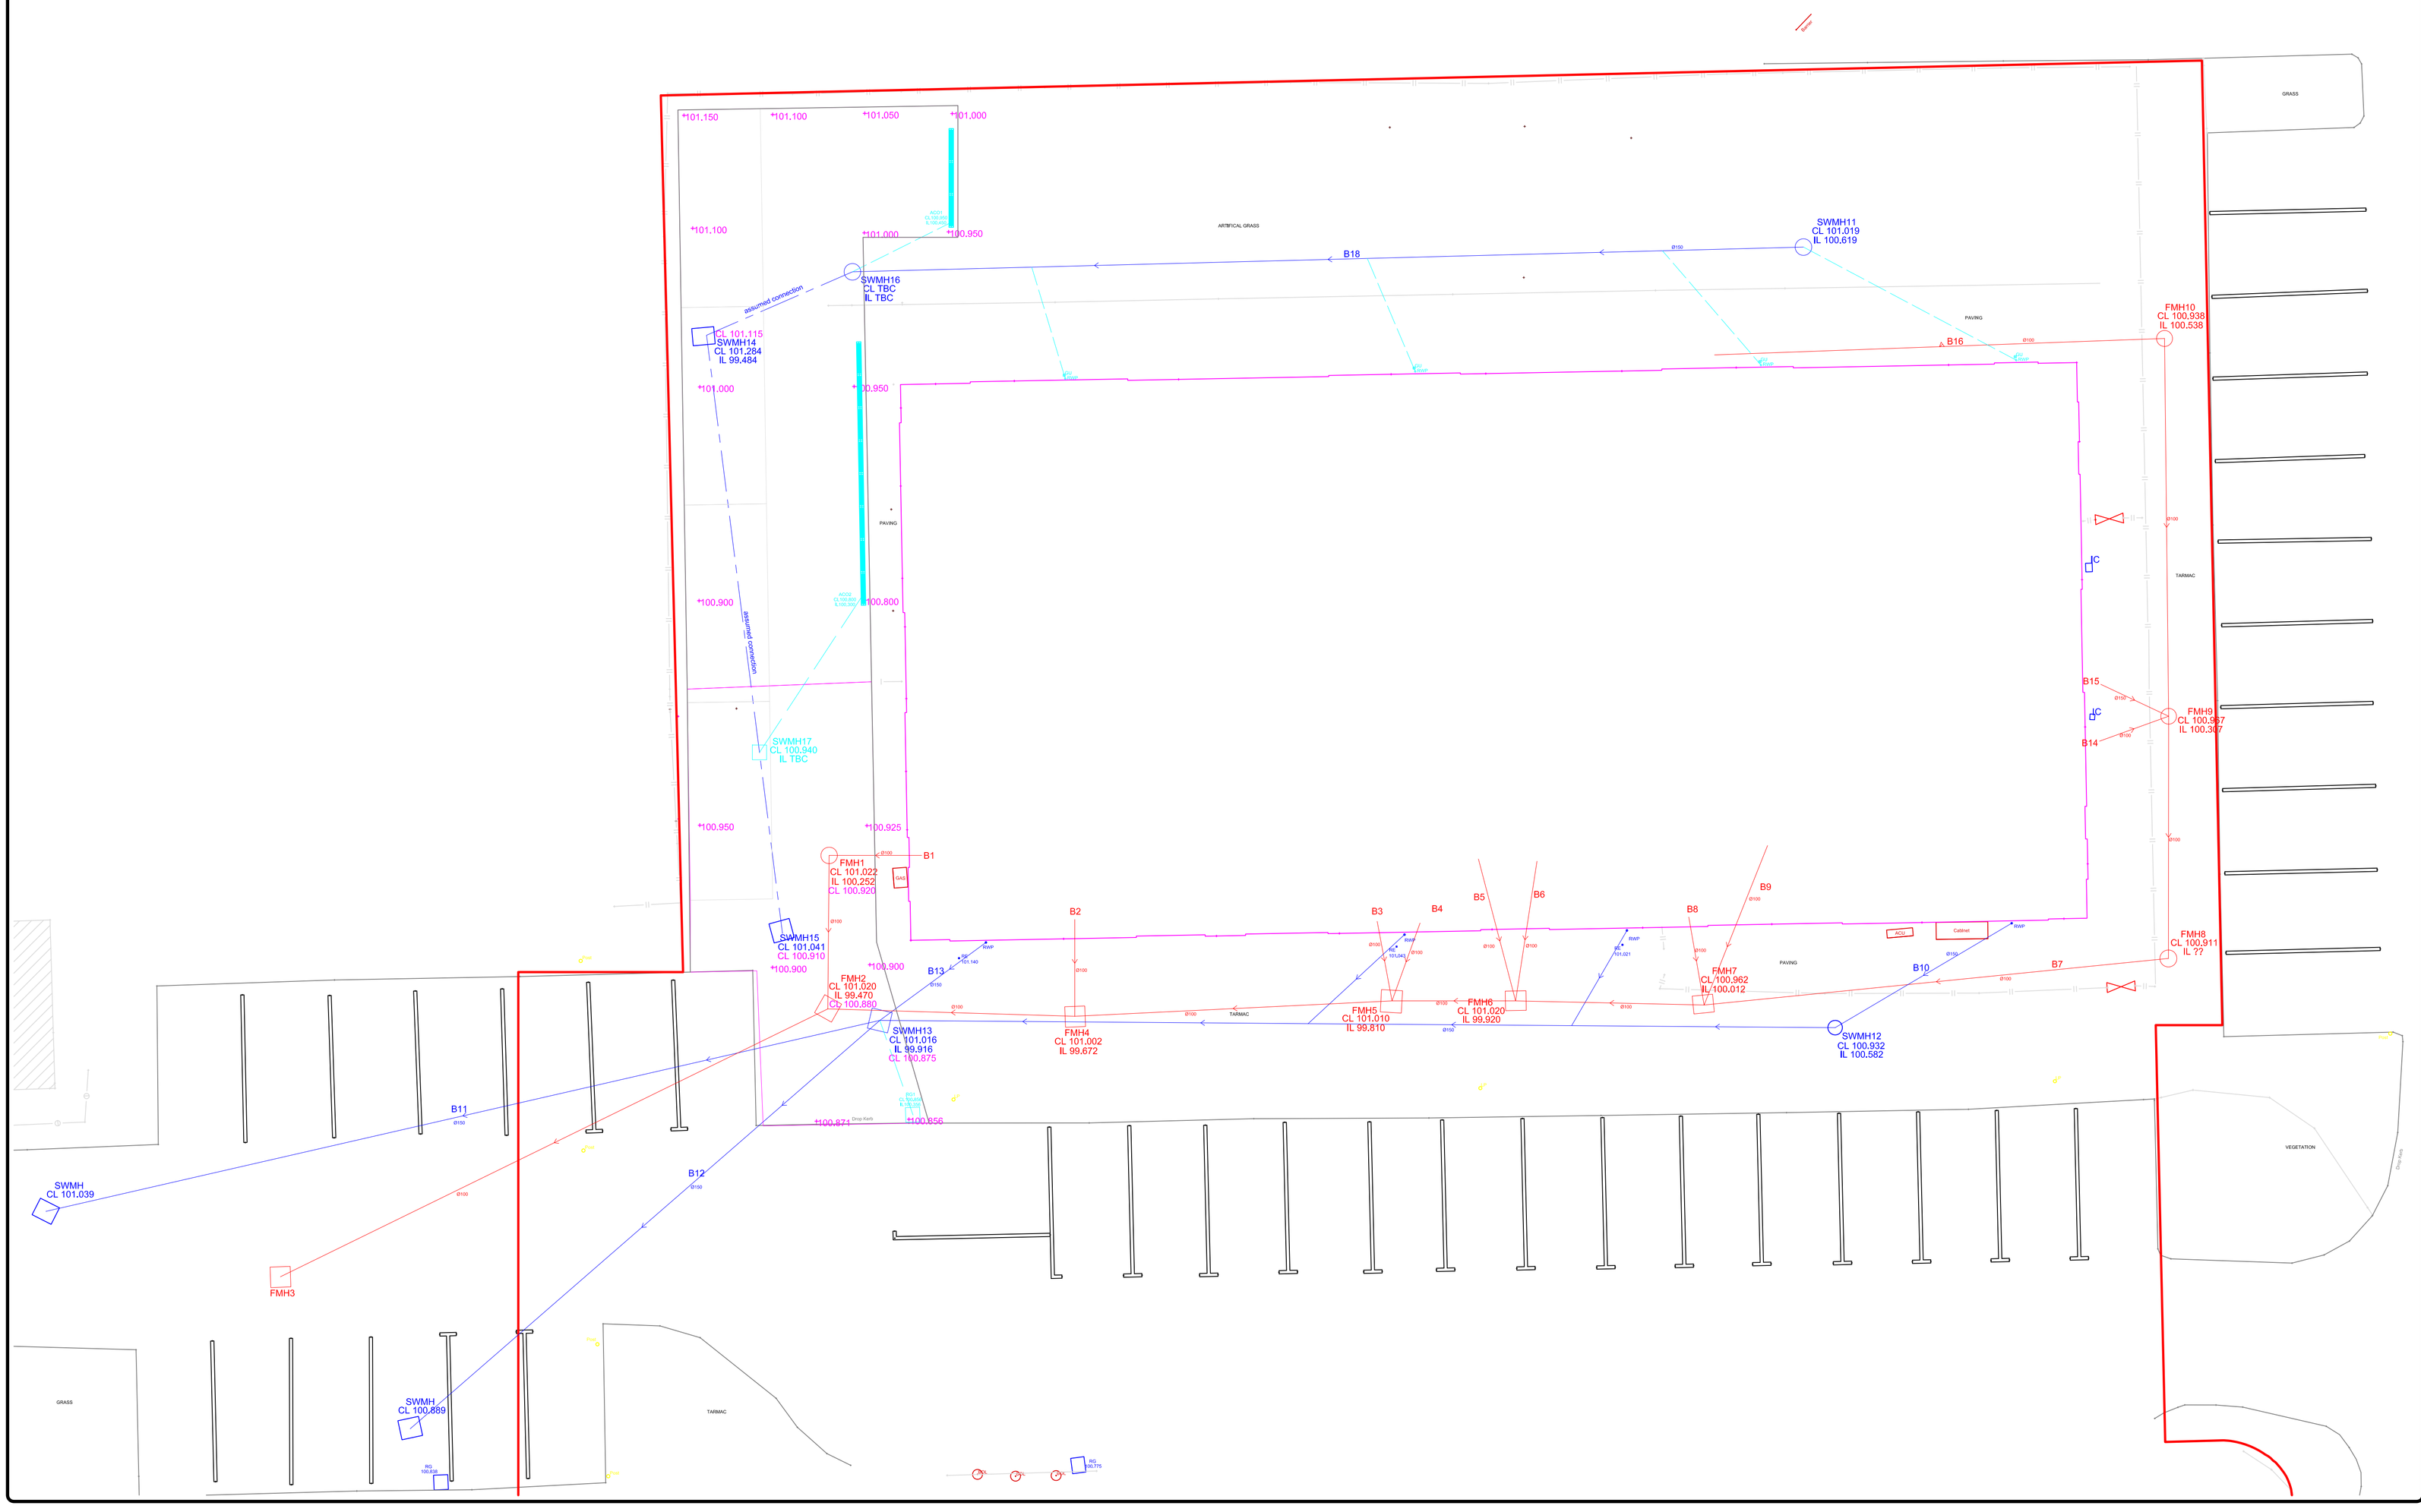

Notes...

DO NOT SCALE: USE FIGURED DIMENSIONS ONLY
ALL SETTING OUT MUST BE VERIFIED ON SITE AND ANY DISCREPANCIES NOTIFIED TO THE SURVEYORS AS SOON AS POSSIBLE

Existing storm water drainage shown thus

Existing foul drainage shown thus

Proposed storm water drainage shown thus

Rev	Date	Notes.

CHECKLEYS
CHARTERED SURVEYORS
The Cloisters, 12 George Road,
Edgbaston, Birmingham, B15 1NP
0121 456 4477
property@checkleys.co.uk | www.checkleys.co.uk

Client:
Parham Investment Limited

Project:
Plot 1300
Herald Avenue
Coventry
CV5 6UB

Drawing Title:
Proposed Drainage

Drawing Number: 19123-23
Revision:

Scale: 1:100 | Size: A1 | Author: AF

Date: 7 June 2019